



City of Fitchburg
Planning/Zoning Department
5520 Lacy Road
Fitchburg, WI 53711
(608-270-4200)

ARCHITECTURAL & DESIGN REVIEW APPLICATION

Applicant/Contact Person: Robert Bauril
Address: 6425 Odana Rd Phone Number of Contact Person: 608-833-3400
City, State, Zip Code: Madison WI 53709 Email of Contact Person: bobb@bouribesign.com
Project Address: 1913 S. Fish Hatchery Rd Lot: _____ Subdivision: _____
Project Type: _____ Multi-Family ☒ Commercial _____ Industrial _____ Other _____
_____ New _____ Addition
Impervious Surface Ratio (ISR): 3.11 (City Standard: maximum 65% ISR)

All items listed below must be included with the application to be considered complete. If an item is not included with the application, the applicant must provide in writing the basis for not including it. Building and site plans submitted to the Fitchburg Plan Commission for architectural and design review shall contain the following information:

Site Data:



1. Lot or property dimensions.
2. Orientation (to north).
3. Adjacent highways, roads, drive, etc.
4. Existing natural features (rivers, ponds, wetlands).
5. Existing buildings and/or improvements.
6. Existing and proposed site drainage.
7. Utility plans, including main/lateral sizes and existing fire hydrants on site or within 300 feet of the site
8. ISR shall be indicated on all plans.
9. Stormwater management plans and details, including grading plan.
10. Lighting plan in footcandles and light fixture cut sheets.

Building:



1. Building size, configuration and orientation.
2. Distance from lot lines.
3. Distance from other buildings, improvements and natural features.
4. Location of well, septic tank, drainfield, etc. (if applicable)
5. Additional proposed additions or new structures, including trash/recycling enclosure(s).
6. Construction type (wood frame, structural steel, etc.).
7. Foundation type (full basement, slab on grade etc.). w/ Foundation
8. Number of levels. 2 (Two)
9. Siding/exterior covering type, color, texture, etc.
10. Roof type (gable, hip, shed, flat, etc.) and pitch.
11. Roofing material type, color, texture, etc.
12. Exterior door and window location, size, type, etc.
13. Fire protection sprinklers or fire alarm systems. Both

Ingress, Egress, Parking:



1. Location of highway and road access points.
2. Location, size, configuration of drivers and walks.
3. Number, size, location of parking spaces.
4. Location of handicapped parking and accessible building entrances.
5. Bicycle rack(s).

ARCHITECTURAL AND DESIGN REVIEW APPLICATION

Page 2

Landscaping:



1. Location, species, size of existing trees, shrubs, and plantings.
2. Location, species, size of proposed plantings.
3. Location and size of all paved, seeded/sodded and gravelled areas.
4. Location of all retaining walls, fences, berms and other landscape features.

***It is highly recommended that an applicant hold at least one neighborhood meeting prior to submitting an ADR application to identify any concerns or issues of surrounding residents.**

The preceding information is considered to be the minimum information for submission, and the City may require additional information for its review. Any interpretations provided by city officials as the result of submitting the attached information are based on the submitted plans, and any plan changes, may affect the interpretations.

It is the responsibility of the owner/applicant to insure compliance with all local and state requirements. The below signed applicant acknowledges the above information and hereby submits the attached information for the City's Architectural and Design Review Process.

Signed: _____

Applicant or Authorized Agent

Date: _____

Oct 21, 2019

***** Application shall be accompanied by one (1) sets of full-size plans, two (2) sets no larger than 11"x17", and one (1) pdf document of the complete submittal to planning@fitchburgwi.gov. Applications are due at least 4 weeks prior to the desired Plan Commission Meeting. The time frame assumes a complete set of plans is provided, and if it is not provided the Plan Commission date will be adjusted.**

FOR CITY USE ONLY

Date Received: _____

10/22/19

Plan Commission Date: _____

11/19/19

Comments: _____

October 21, 2019

Dear Committee Members,

I am excited to submit this application for Architectural Design and Review for the Four Winds Farm Barn restoration project. Some of you are familiar with the project from an application submitted a year or so ago. That one was put on the back burner due to driveway access considerations. Happily, those hindrances have been addressed, and a new driveway has been permitted off of Adams Road.

In the meantime, the barn restoration design has been revisited. We have streamlined design details to keep more of the original barn features. Our goal is to honor the barn's history while making a functional space for our farm office. Additionally, our intent is to provide meeting and learning spaces for small groups. We hope to attract people of all ages who are interested in being in nature and on the farm, people who are interested in diverse agricultural experiences. We feel our proximity to the city of Fitchburg and Madison give us a unique opportunity to provide an interface between urban life and rural life.

Four Winds Farm is a working farm that is transitioning from a conventional soybean/corn rotational cropping system into a permaculture design with a diverse planting base. We are also intensely interested in water capture, wetlands and land conservation. We are experimenting with warm season grass hays and have harvested our first crop of perennial hops. The attached landscape plan reflects the breadth of our agricultural, horticultural and conservation interests.

By creating a functional space that can accommodate small groups, we are hoping to host groups or individuals who are interested in anything to do with agriculture or conservation, from bee keeping to mushroom growing to candle making to compost tea production to canning and preserving. It is impossible to list all of the agricultural related activities that could arise. We are well aware that our property is zoned A-X and as such activities are restricted to agricultural related activities. I can assure you that is our intention and would like to put to rest the wedding barn rumor once and for all. We have no intention of hosting weddings!

Thank you for your time, and please feel free to contact me with any questions.

Sincerely,

A handwritten signature in cursive script that reads "Mary Ann McKenzie".

Mary Ann McKenzie

 symbol

tit

text abbreviation
see abbreviations
on title sheets


Mary Ann McKenzie



CONSTRUCTION DRAWINGS

project #: 19016
date: 10/03/2019
drawn by: jlm

T1

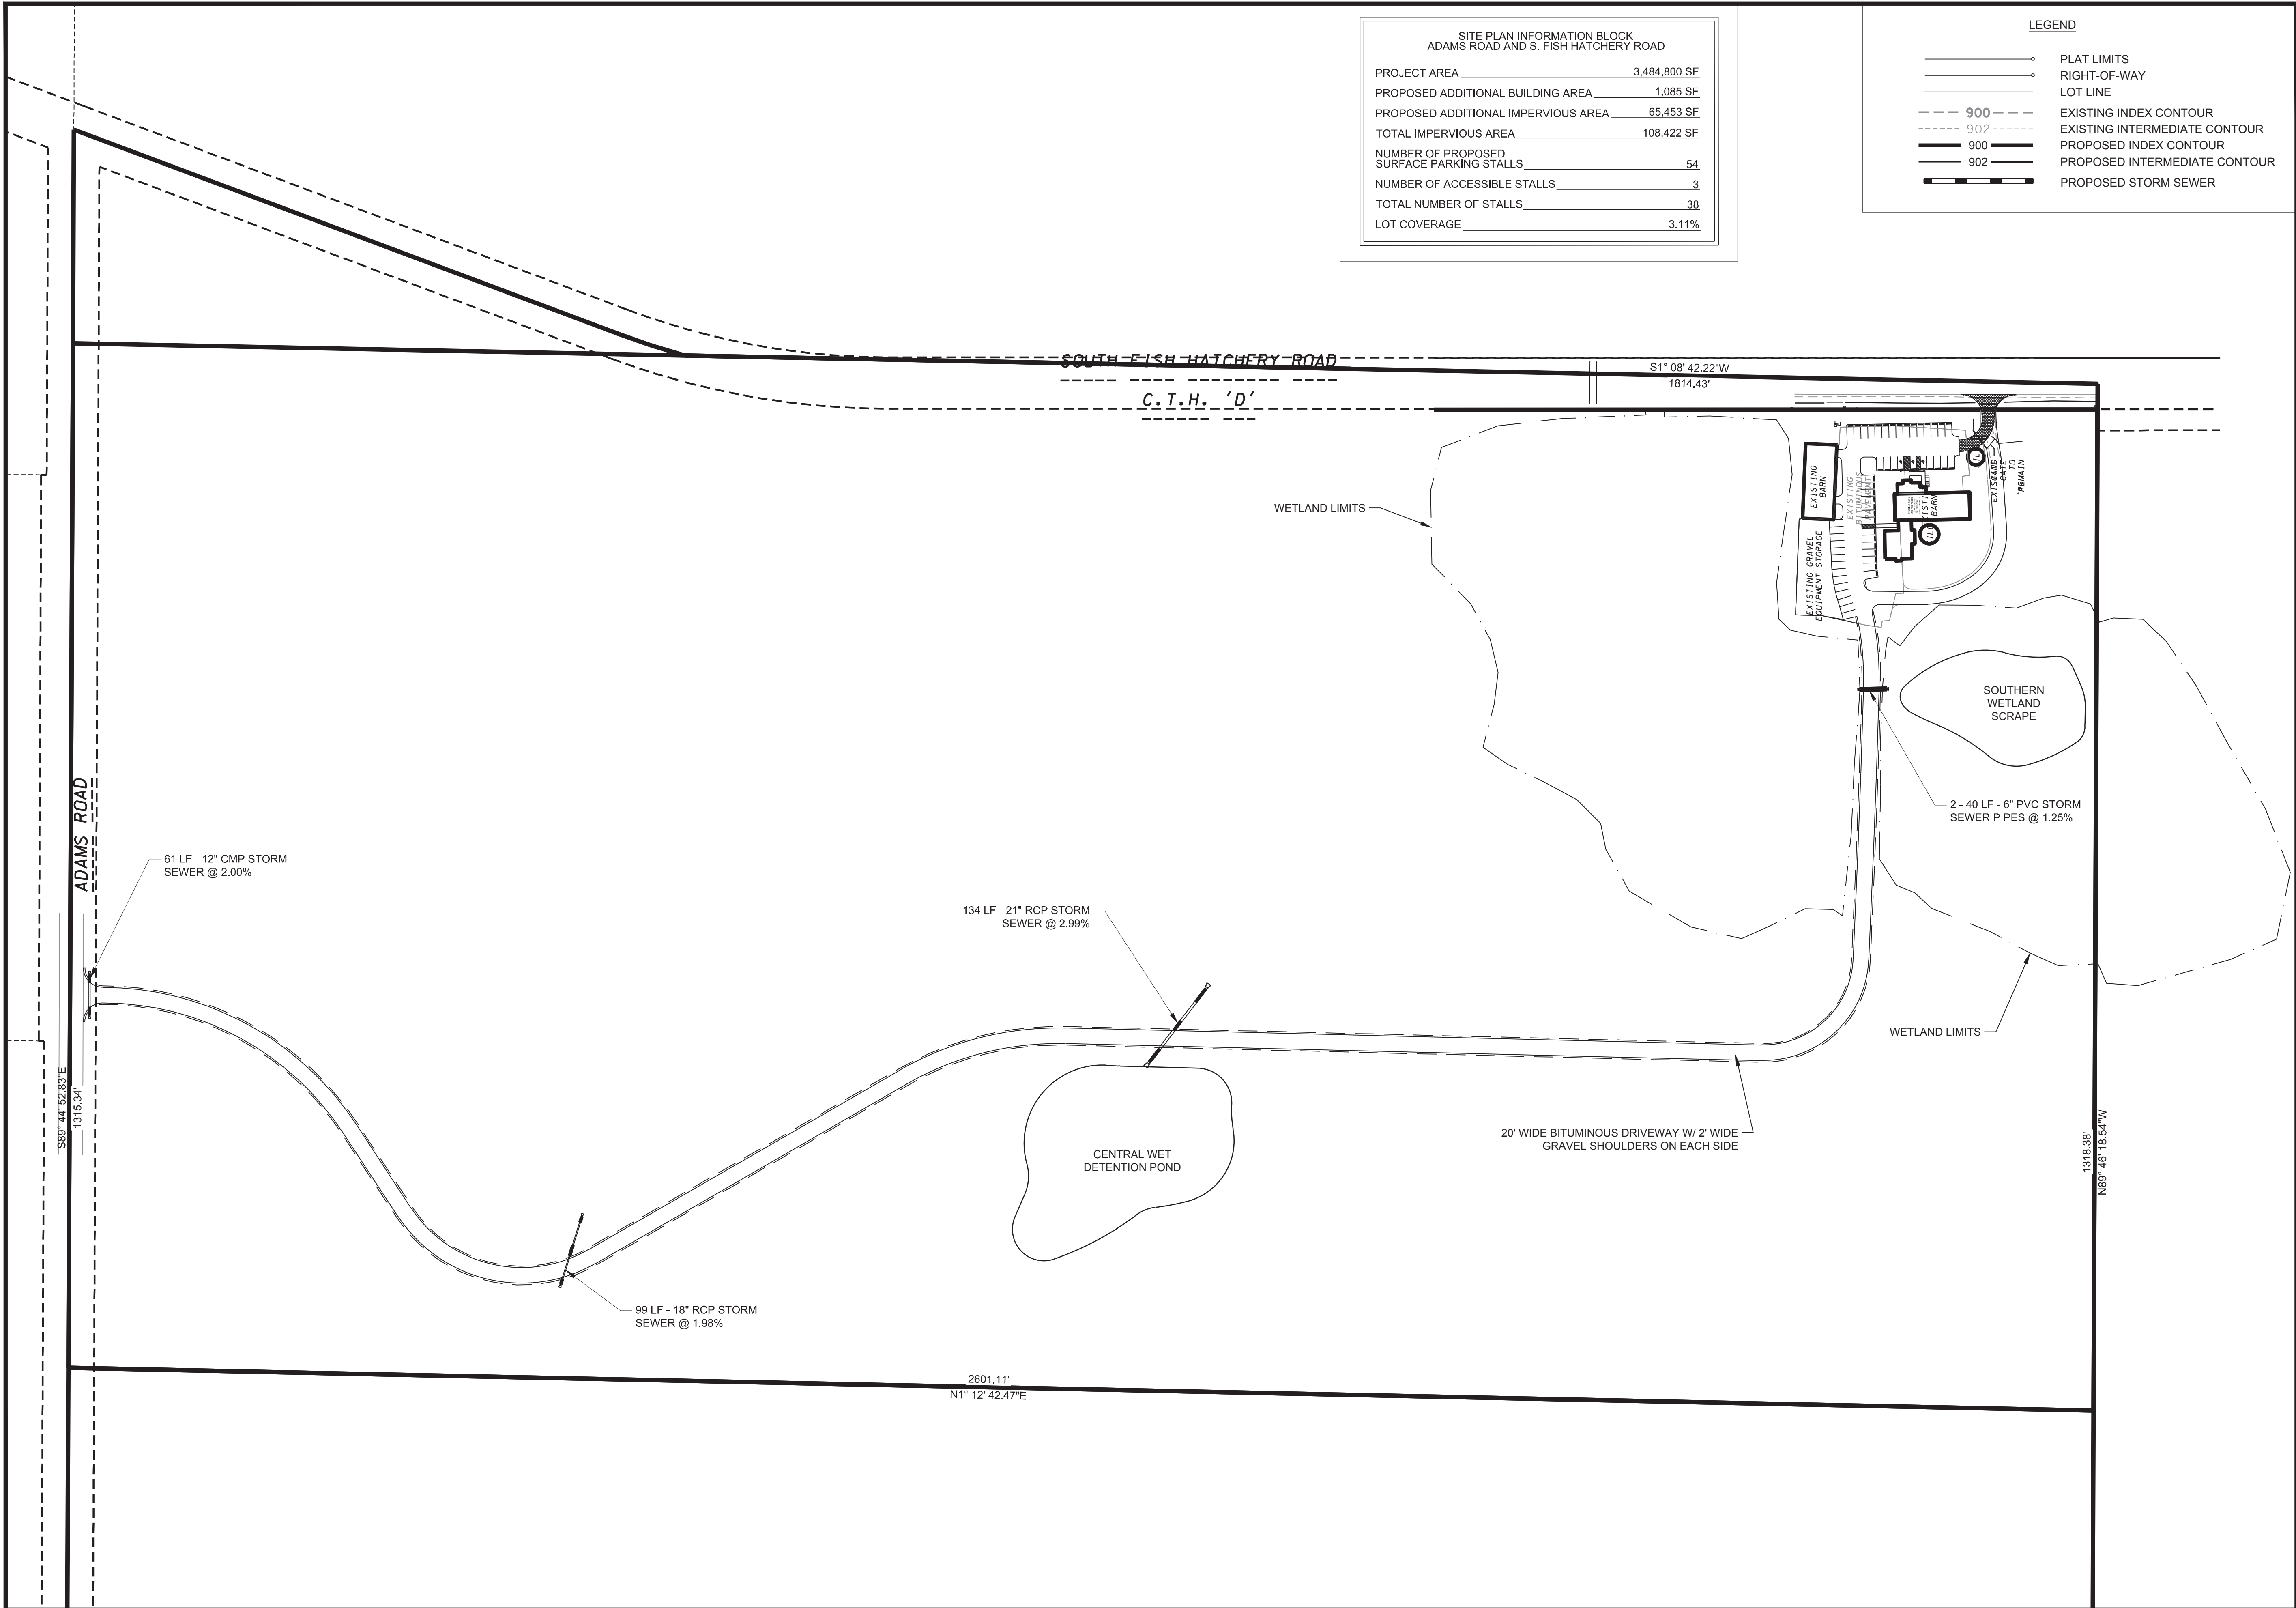

SITE PLAN INFORMATION BLOCK	
ADAMS ROAD AND S. FISH HATCHERY ROAD	
PROJECT AREA	3,484,800 SF
PROPOSED ADDITIONAL BUILDING AREA	1,085 SF
PROPOSED ADDITIONAL IMPERVIOUS AREA	65,453 SF
TOTAL IMPERVIOUS AREA	108,422 SF
NUMBER OF PROPOSED SURFACE PARKING STALLS	54
NUMBER OF ACCESSIBLE STALLS	3
TOTAL NUMBER OF STALLS	38
LOT COVERAGE	3.11%

- LEGEND
- PLAT LIMITS
 - RIGHT-OF-WAY
 - LOT LINE
 - EXISTING INDEX CONTOUR
 - EXISTING INTERMEDIATE CONTOUR
 - PROPOSED INDEX CONTOUR
 - PROPOSED INTERMEDIATE CONTOUR
 - PROPOSED STORM SEWER

D'ONOFRIO KOTKE AND ASSOCIATES, INC.
7530 Westward Way, Madison, WI 53717
Phone: 608.833.7530 • Fax: 608.833.1089
YOUR NATURAL RESOURCE FOR LAND DEVELOPMENT

OVERALL SITE PLAN

FOUR WINDS FARM

ADAMS ROAD
CITY OF FITCHBURG, WISCONSIN

SCALE: 1"= 100'
(PAGE SIZE: 22x34)

DATE: 10/22/19
REVISED:

DRAWN BY: NGO

FN: 18-02-103

Sheet Number:
C100




A project by:
Ecological Design
4105 Washburn Avenue North
Minneapolis MN 55412
(612) 588-3942

Basemap

Four Winds Farm
1781 S. Fish Hatchery Rd
Fritchburg, WI 53575

April 2019

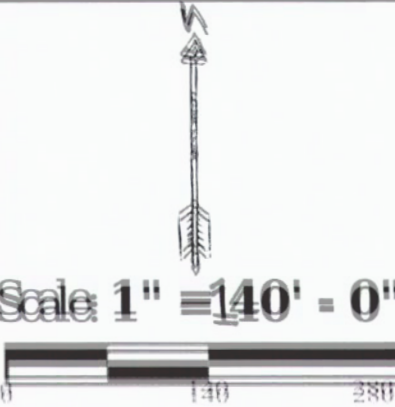

Data Sources:
Google Earth Pro
Dane County GIS
USGS






A project by:
Ecological Design
4105 Washburn Avenue North
Minneapolis, MN 55412
(612) 588-3942

Zone 1 & 2


Four Winds Farm
1781 S. Fish Hatchery Rd
Fitchburg, WI 53575

April 2019

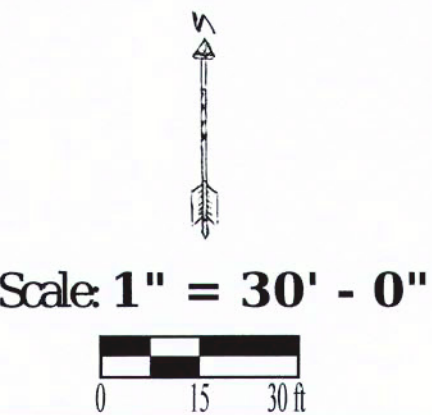

Data Sources:
Google Earth Pro
Dane County GIS
USGS

L102

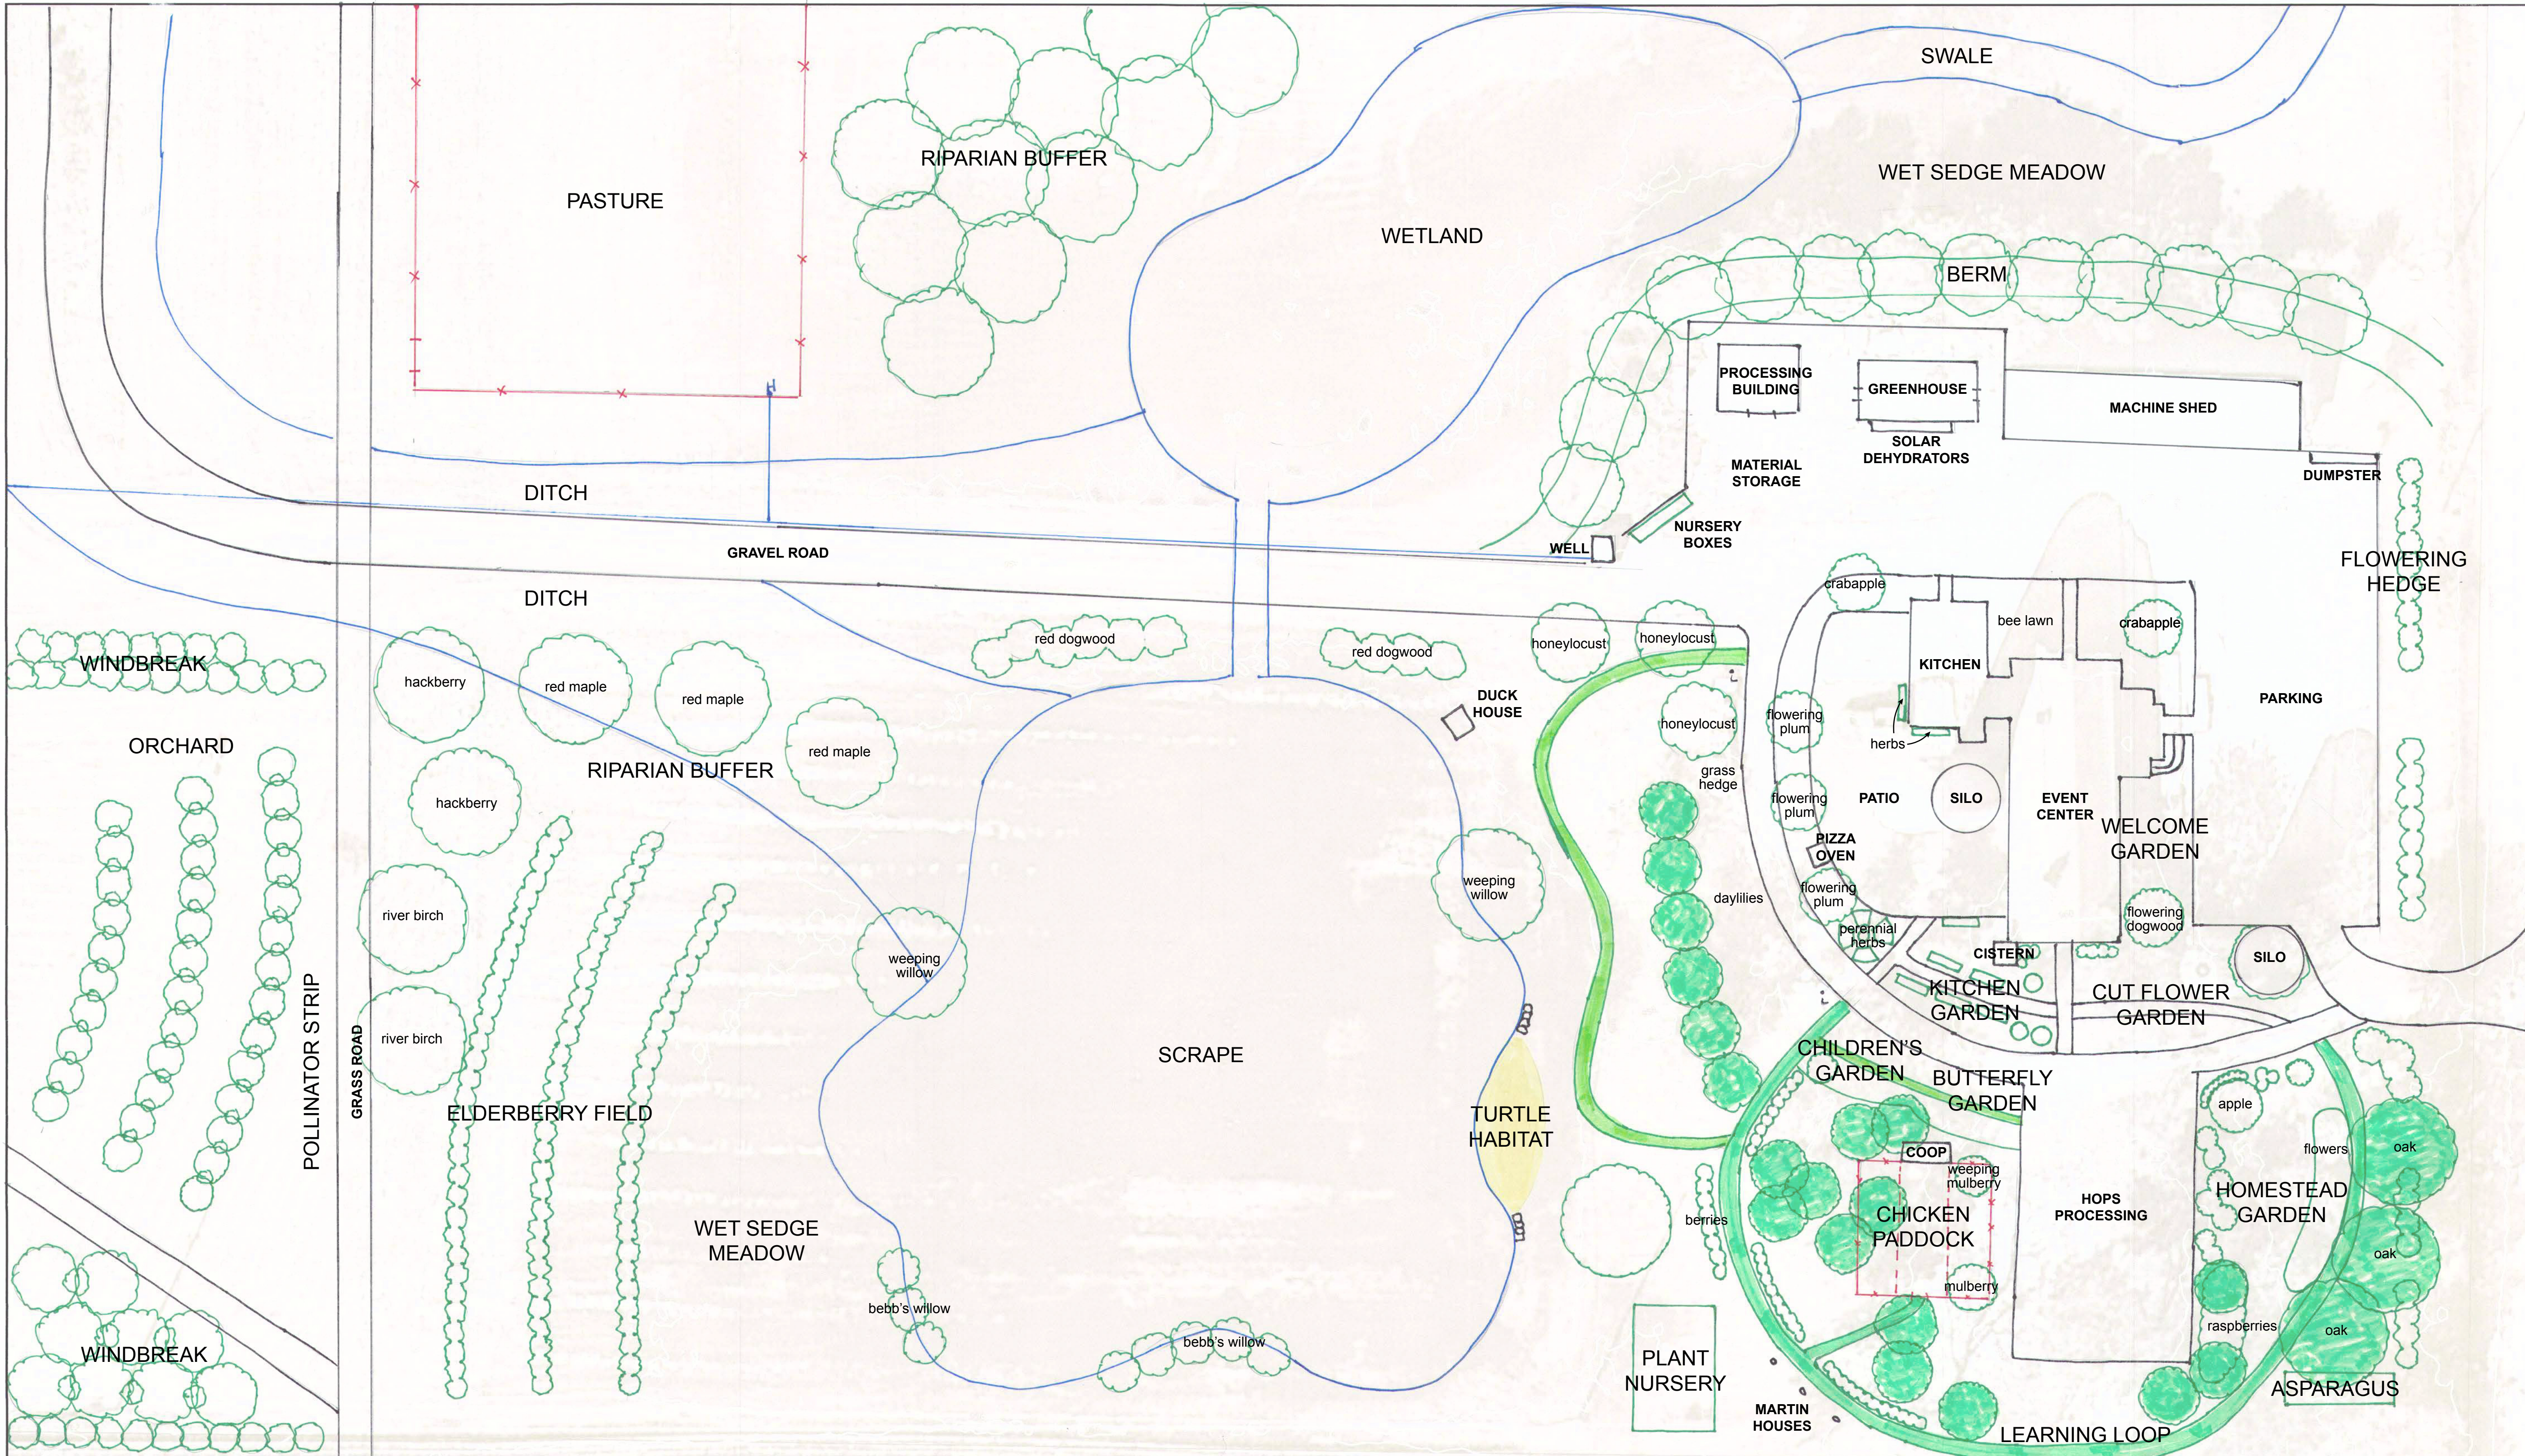

WINDBREAK
hybrid poplar
basswood
red oak
white oak
hazelnut
prairie willow

ORCHARD
plum
pear
peach
apricot
apple
black currant
alley groundcover:
clover, fescue
row groundcover:
oregano, mint, chives,
anise hyssop, daffodil

RIPARIAN BUFFER
red maple
hackberry
river birch
pin oak
swamp white oak
weeping willow
beeb's willow
wet sedge meadow mix
clover + fescue mix
grass waterway mix

BUTTERFLY GARDEN
purple coneflower
butterfly weed
blazingstar
prairie sage
aster
bee balm
milkweed
goldenrod
wild blue indigo

CHILDREN'S GARDEN
red maple
hackberry
river birch
pin oak
swamp white oak
weeping willow
beeb's willow
wet sedge meadow mix
clover + fescue mix
grass waterway mix

KITCHEN GARDEN
raised bed containers
strawberry mounds
wood mulch

CHICKEN PADDOCK
weeping mulberry tree
mulberry tree
clover + fescue mix
comfrey

PERENNIAL HERB GARDEN
lavender
parsley
thyme
sage

PATIO
flowering plum
trees
clover
tables + chairs
patio containers


WELCOME GARDEN
crabapple
flowering dogwood
hydrangea
nearly wild rose
wild blue indigo
peony
hollyhocks
catmint
coreopsis
nepeta
little bluestem
prairie dropseed
low mow fescue

CUT FLOWER GARDEN
black eyed susan
oriental lily
blazingstar
coreopsis
dianthus
aster

HEDGE
forsythia
red dogwood
arrowwood viburnum
arctic willow


BERRIES
serviceberry
goiberry
black currants
honeyberry

HOMESTEAD GARDEN
heirloom apple tree
raspberries
rhubarb
asparagus
hip roses
spirea
hydrangea
flower garden
daylilies
lilac
grass picnic tables

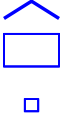
Schedule													
Symbol	Label	Quantity	Manufacturer	Catalog Number	Description	Lamp	Number Lamps	Filename	Lumens Per Lamp	Lumen Multiplier	Light Loss Factor	Wattage	Distribution
	OP1	2	Lithonia Lighting	DSX0 LED P7 40K T4M MVOLT	DSX0 LED P7 40K T4M MVOLT	LED	1	DSX0_LED_P7_40K_T4M_MVOL T.ies	17969	1	0.9	166	100% TYPE IV, SHORT, BUG RATING: B3 - U0 - G3

Statistics

Description	Symbol	Avg	Max	Min	Max/Min	Avg/Min
Calc Zone #1	+	1.0 fc	4.0 fc	0.0 fc	N/A	N/A

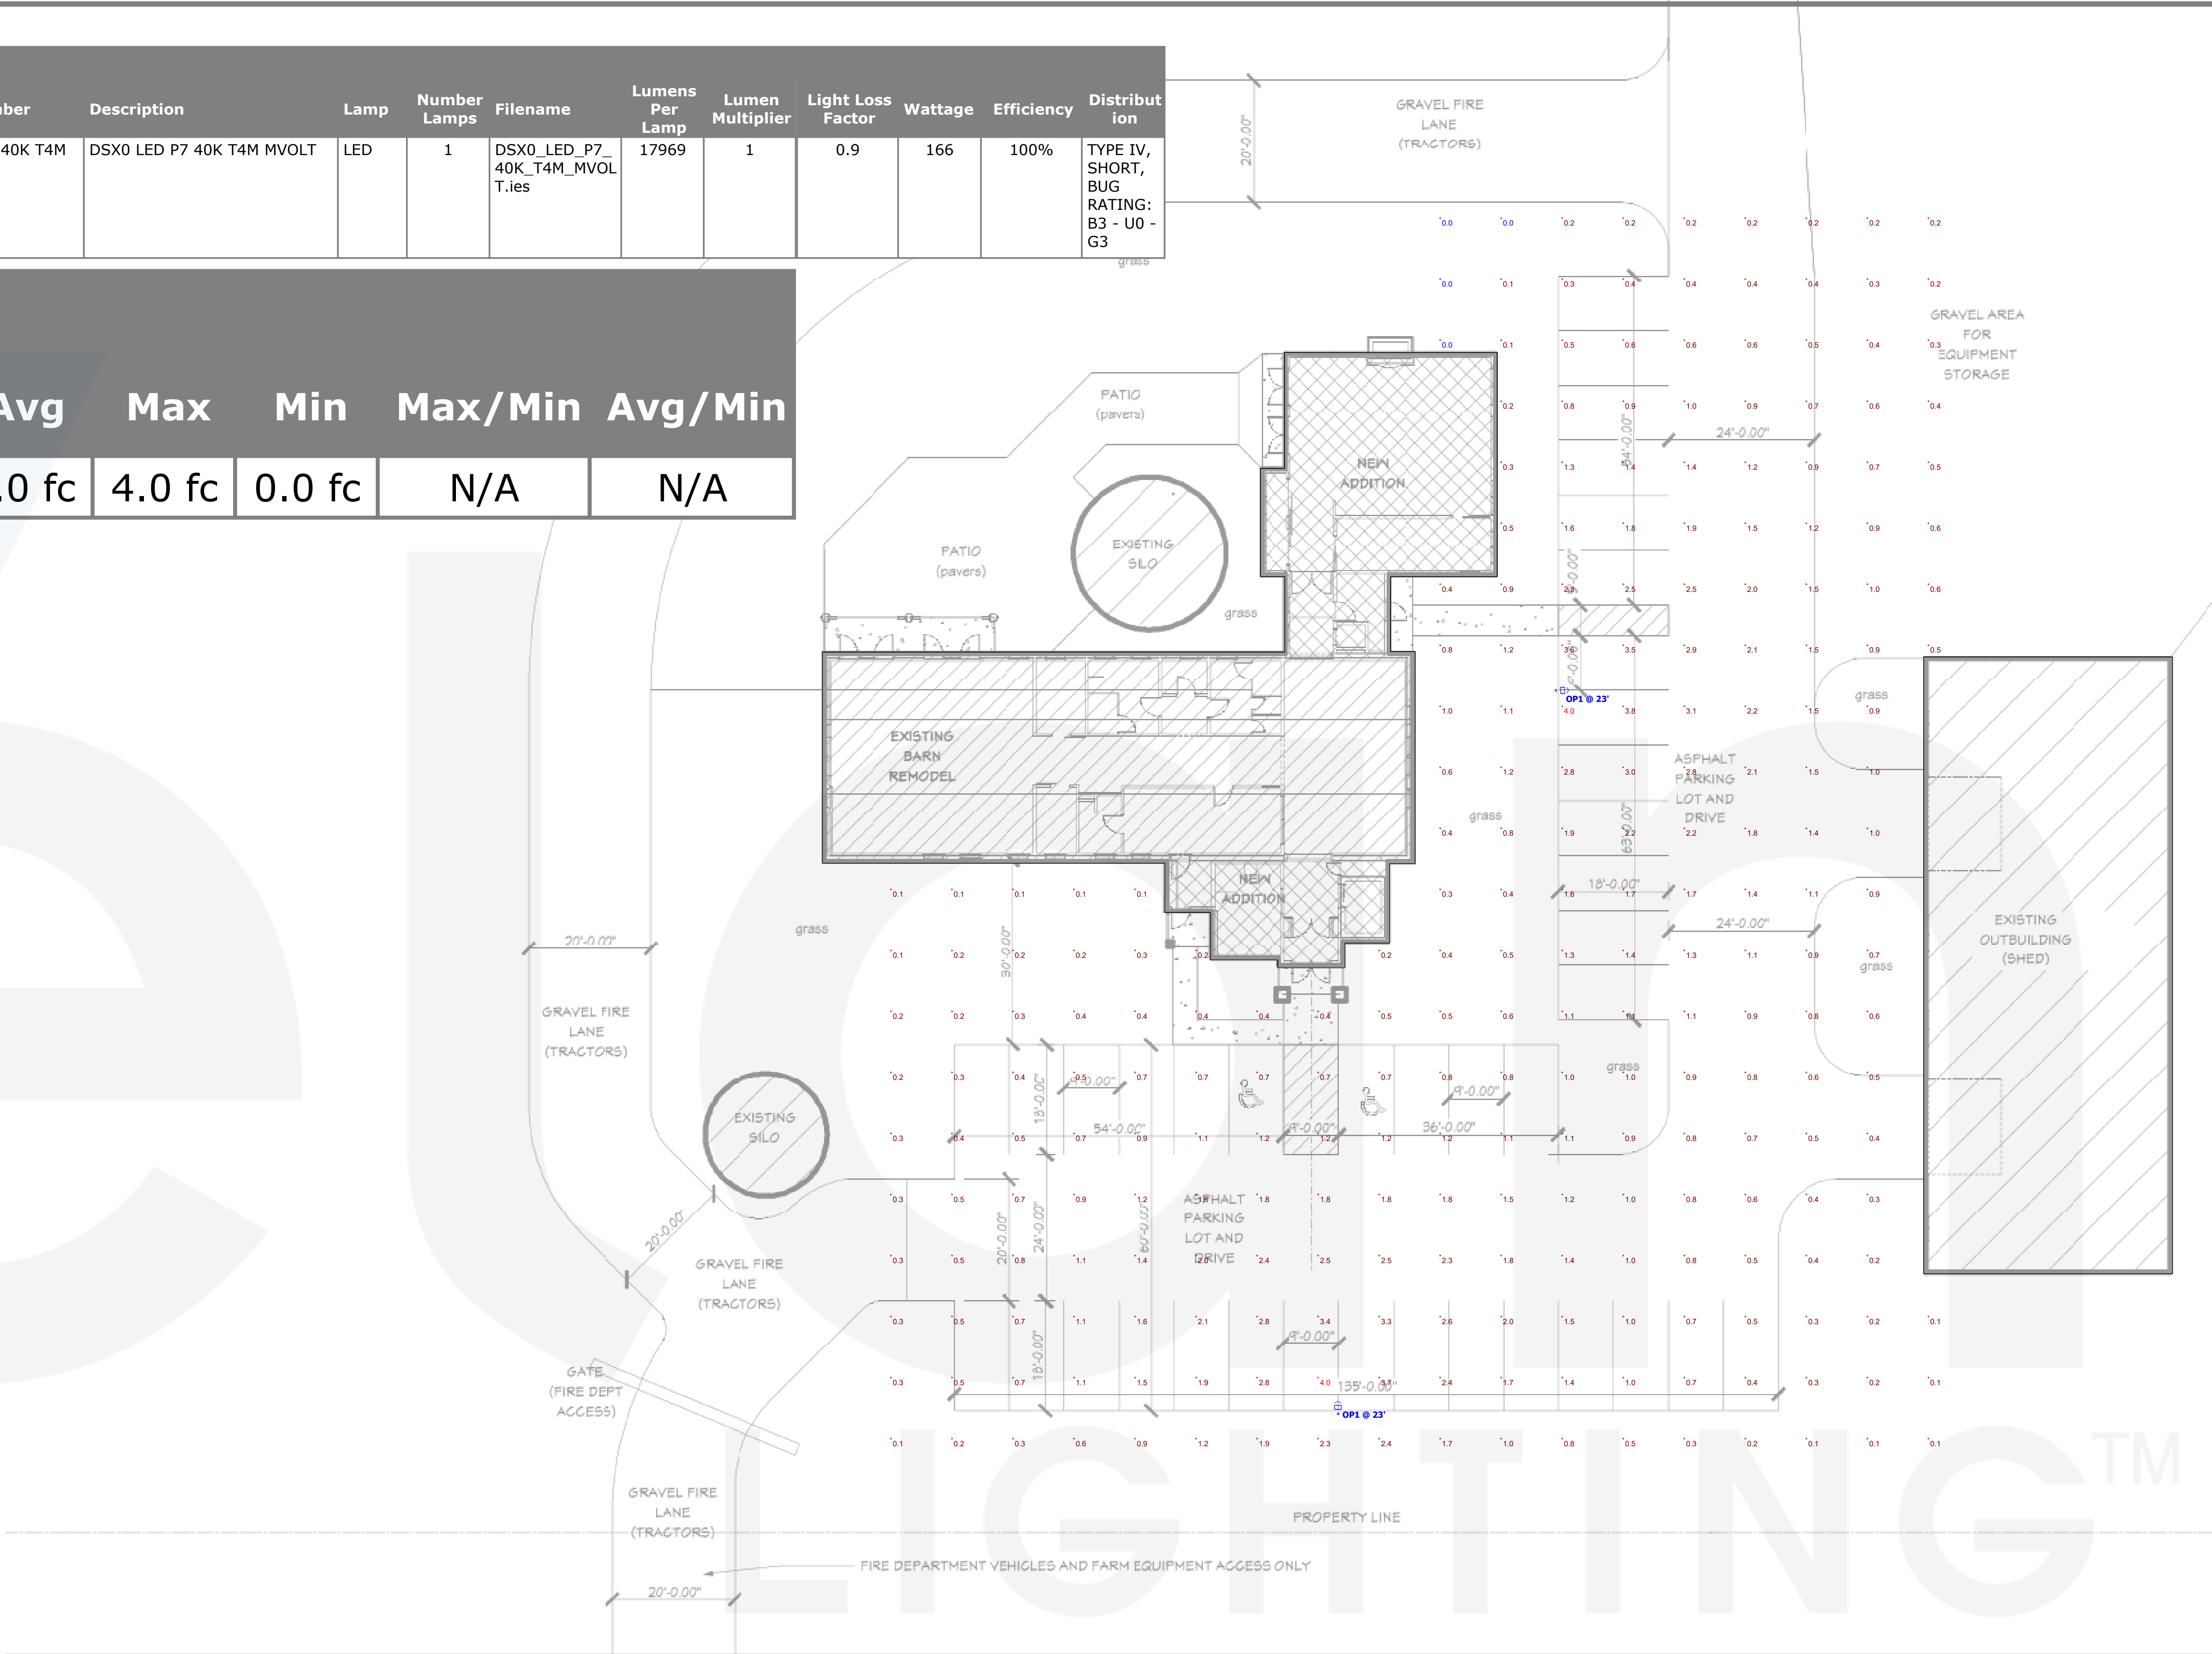

1 Site Plan
SCALE: 1" = 20'-0"

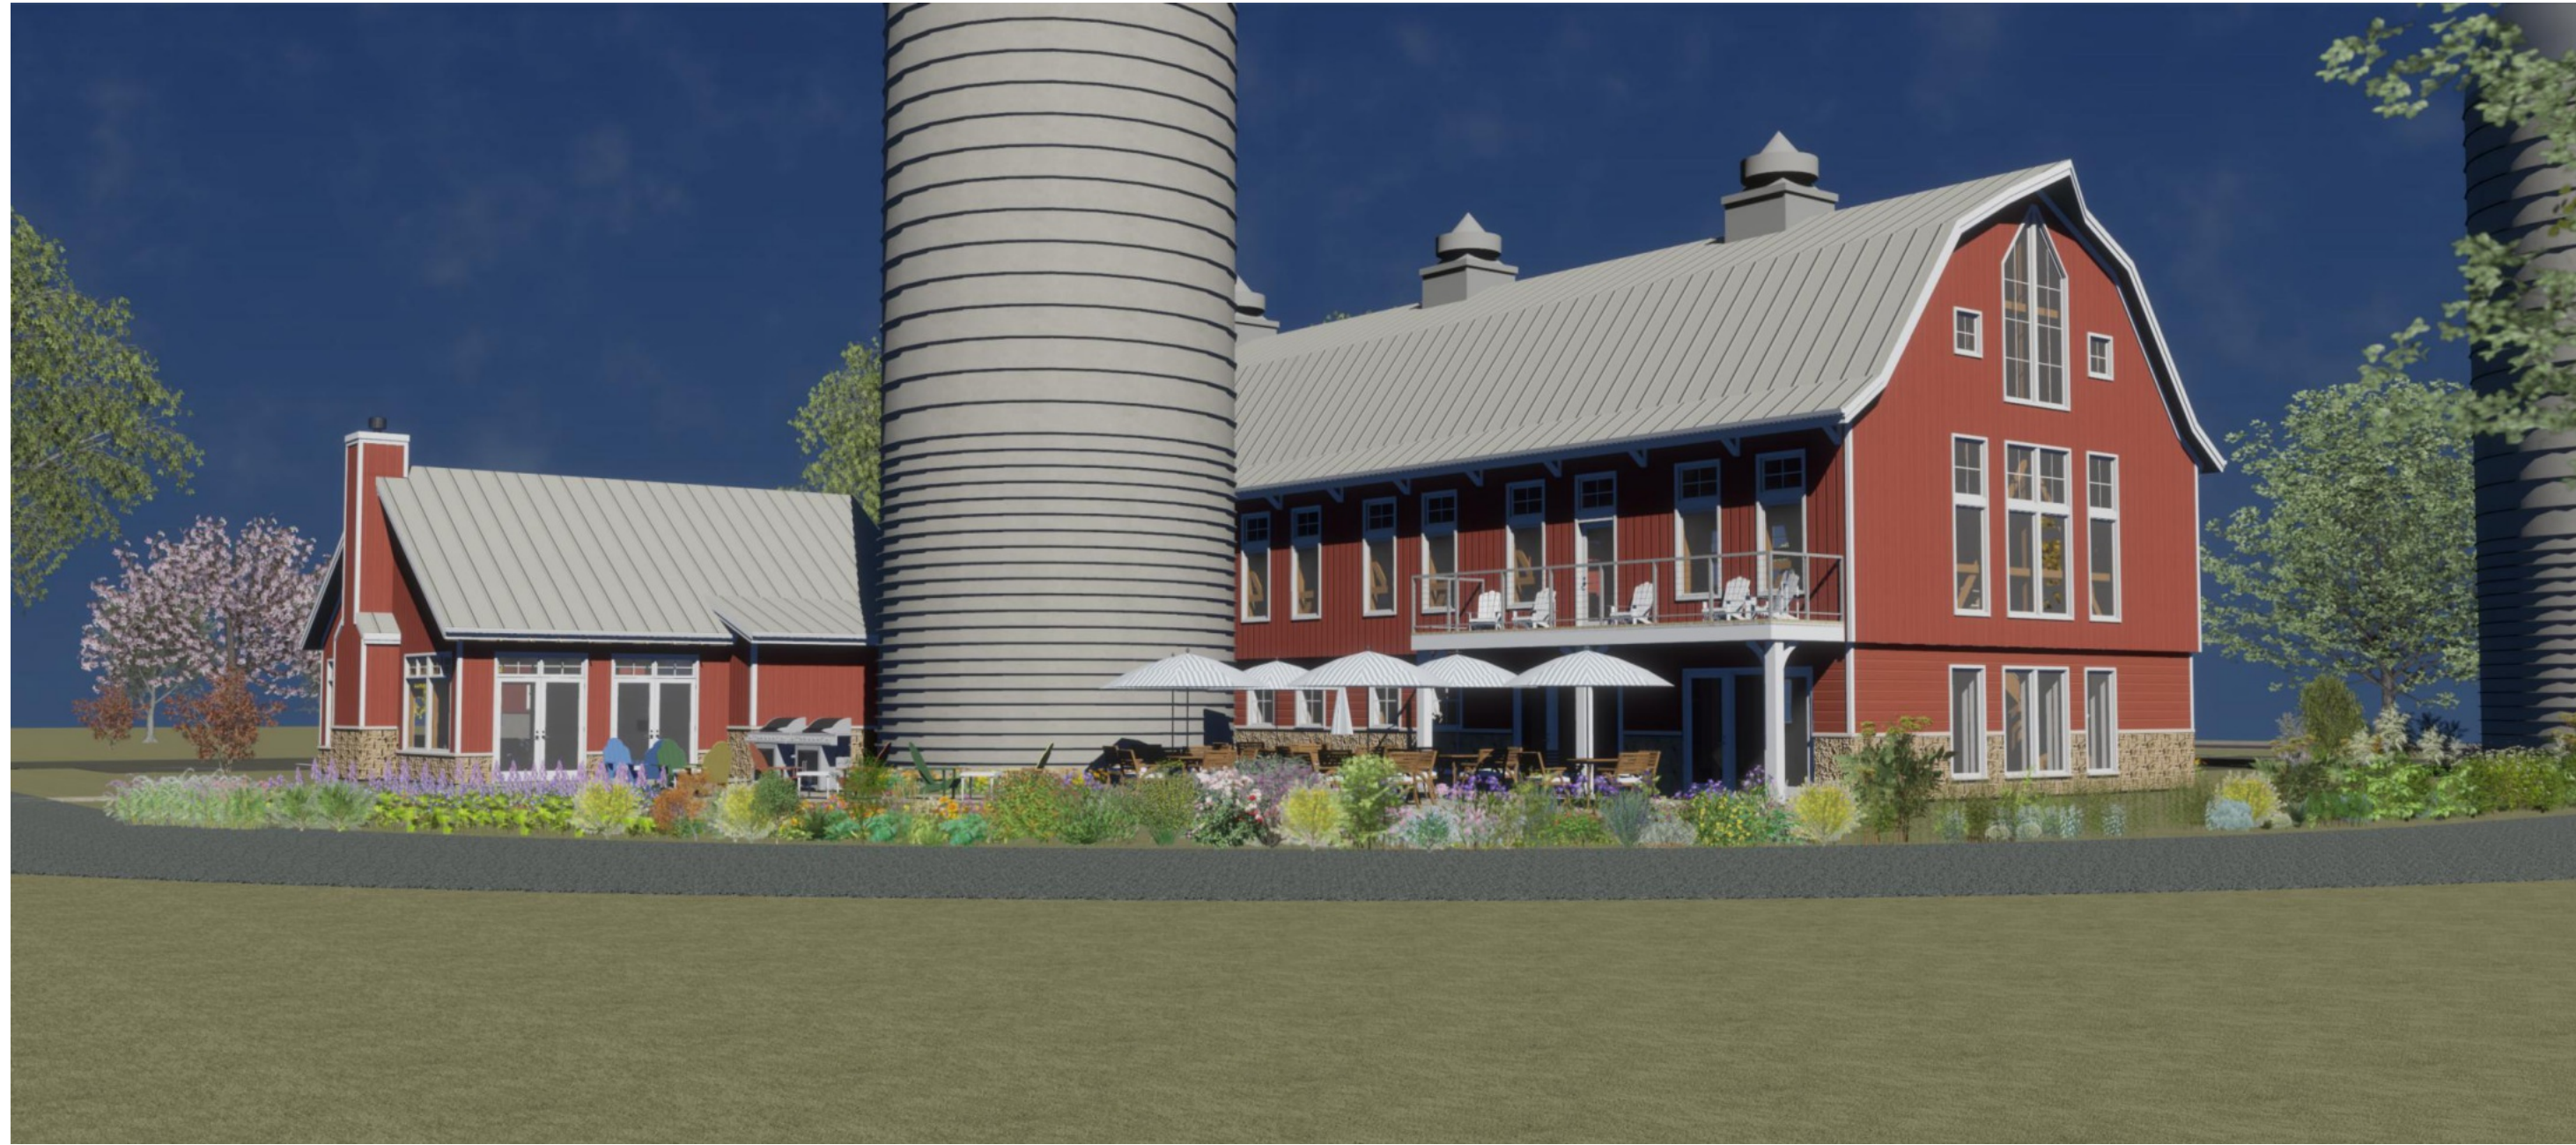


The design represented by these drawings is the sole property of Bouril Design Studio, LLC. These drawings, regardless of media or format, may not be copied or reproduced without the written consent of Bouril Design Studio, LLC, of Madison, Wisconsin.

CONSTRUCTION DRAWINGS


Bouril Design Studio, LLC
 6405 Olson Rd., Madison, Wisconsin 53719
 608-833-3400 www.bourilstudio.com

Mary Ann McKenzie - Four Winds Farm for
 Barn Remodel/ Addition
 1913 S. Fish Hatchery Rd
 Fitchburg, WI 53575

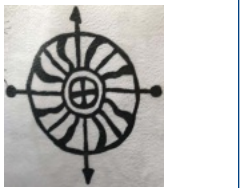

revision index		
#	date	reference
1	10/11/19	ADDENDUM #1


project #: 19016
 date: 10/03/2019
 drawn by: jlm

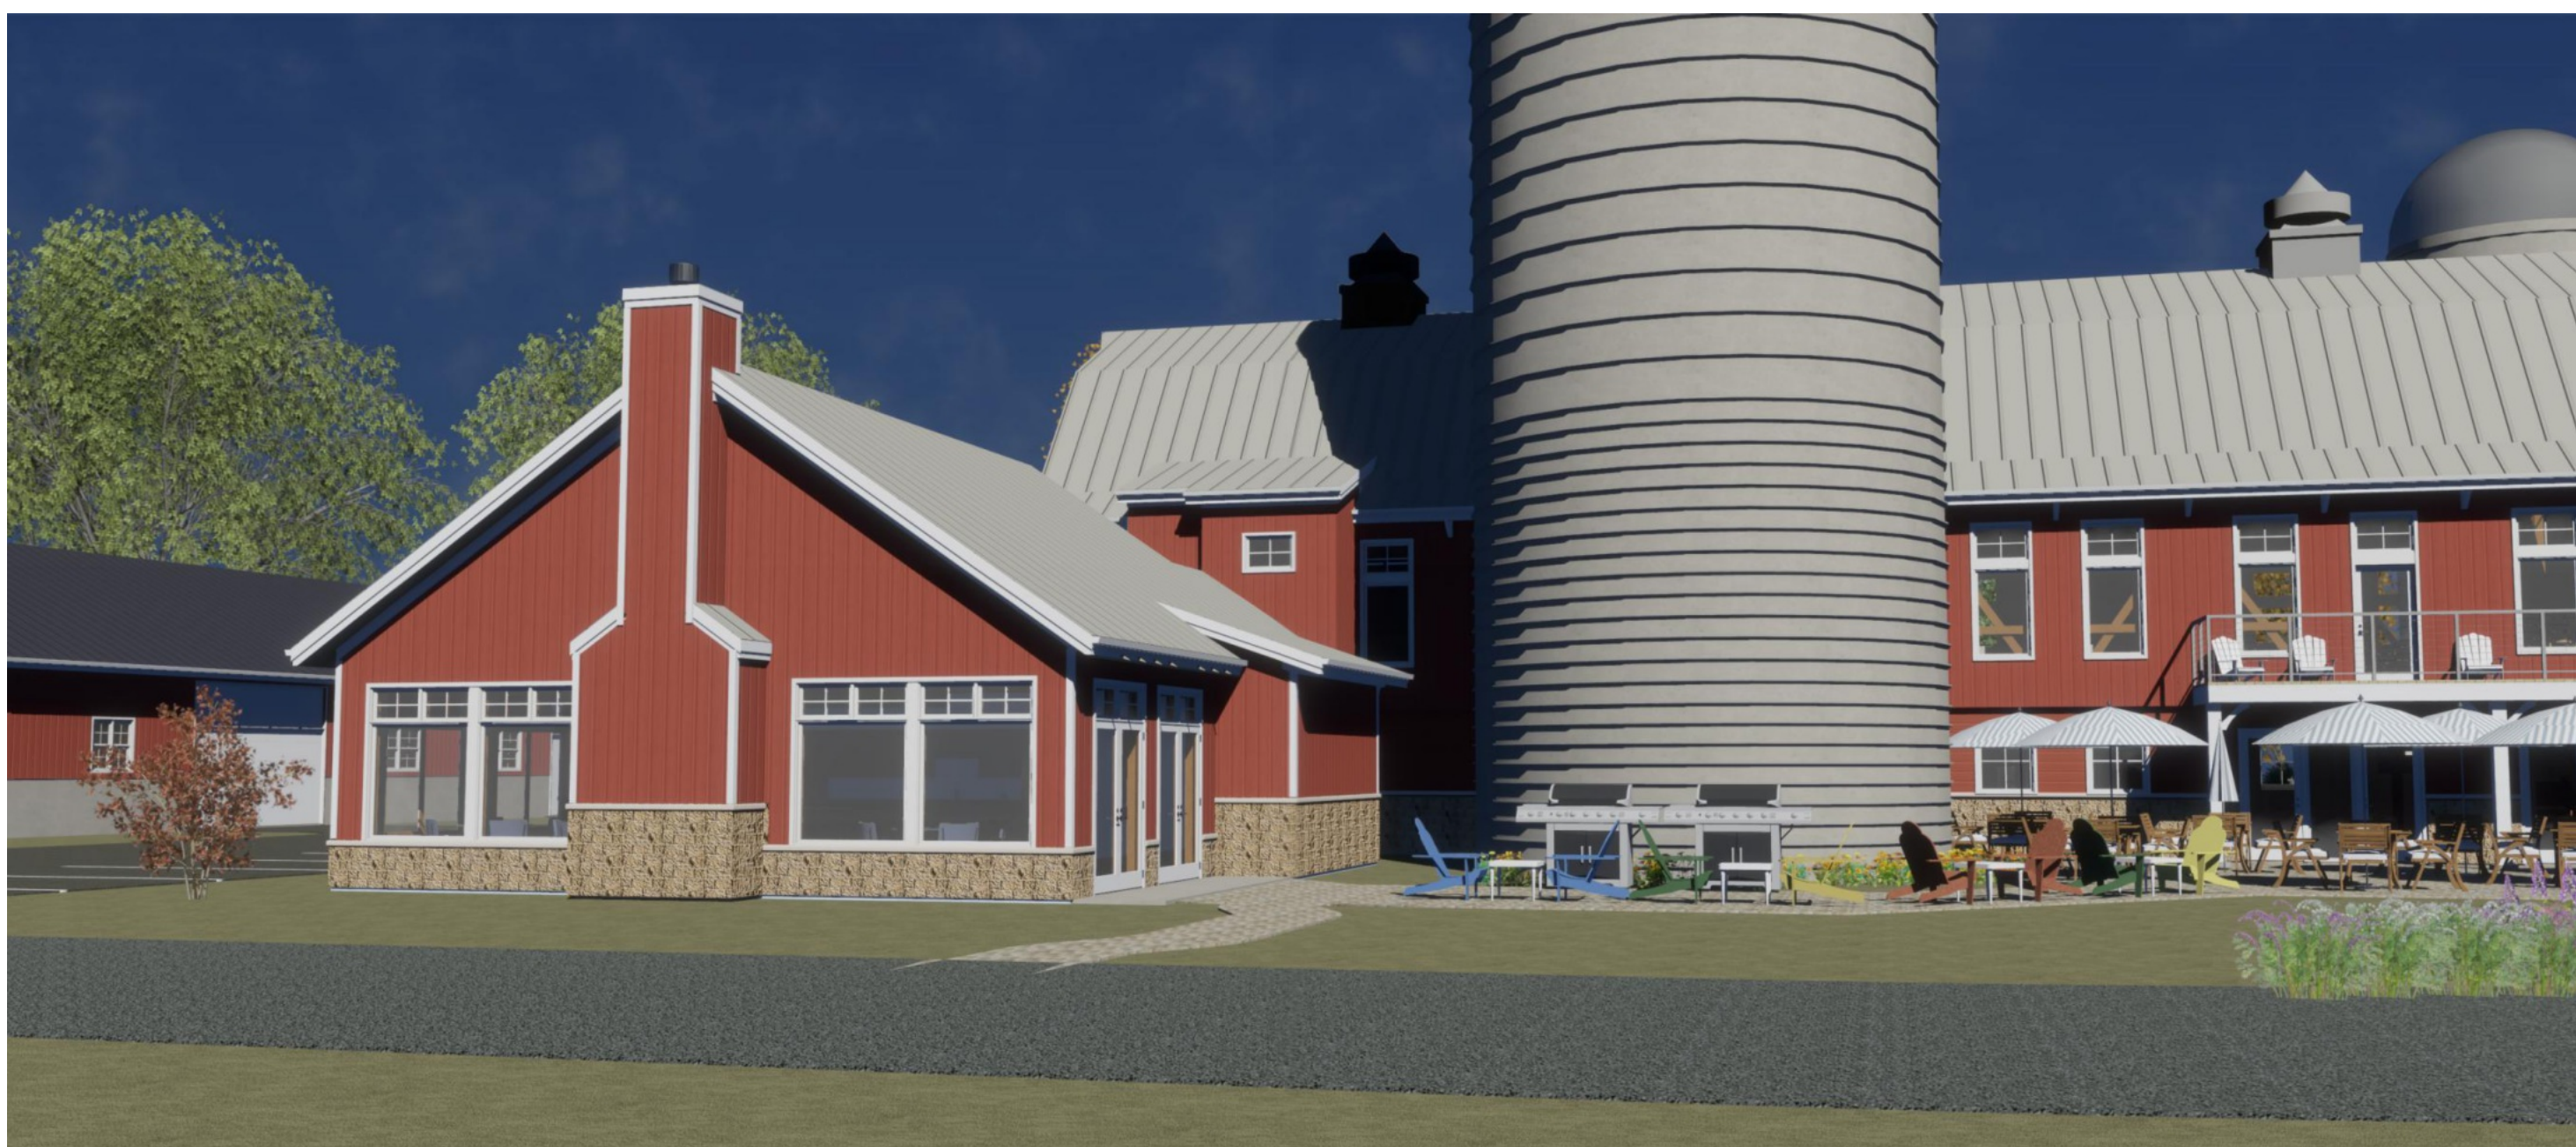

The design represented by these drawings is the sole property of Bouril Design Studio, LLC. These drawings, regardless of media or format, may not be copied or reproduced without the written consent of Bouril Design Studio, LLC, of Madison, Wisconsin.

CONSTRUCTION
DRAWINGS

Bouril Design Studio, LLC
6435 Olson Rd., Madison, Wisconsin 53719
608-833-3400 www.bourilstudio.com

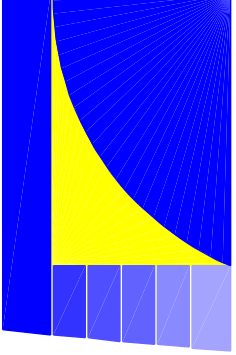

Mary Ann McKenzie - Four Winds Farm for
Barn Remodel/ Addition
1913 S. Fish Hatchery Rd
Fitchburg, WI 53575




revision index		
#	date	reference
1	10/11/19	ADDENDUM #1

project #: 19016
date: 10/03/2019
drawn by: jlm



The design represented by these drawings is the sole property of Bouril Design Studio, LLC. These drawings, regardless of media or format, may not be copied or reproduced without the written consent of Bouril Design Studio, LLC, of Madison, Wisconsin.

CONSTRUCTION DRAWINGS

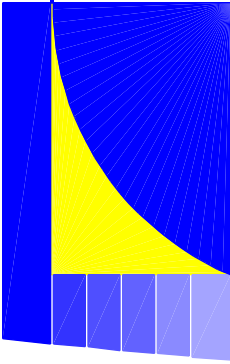


Bouril Design Studio, LLC
6435 Olson Rd, Madison, Wisconsin 53719
608-833-3400 www.bourilstudio.com

Mary Ann McKenzie - Four Winds Farm for
Barn Remodel/ Addition
1913 S. Fish Hatchery Rd
Fitchburg, WI 53575



revision index		
#	date	reference
1	10/11/18	ADDENDUM #1

project #: 19016
date: 10/03/2019
drawn by: jim

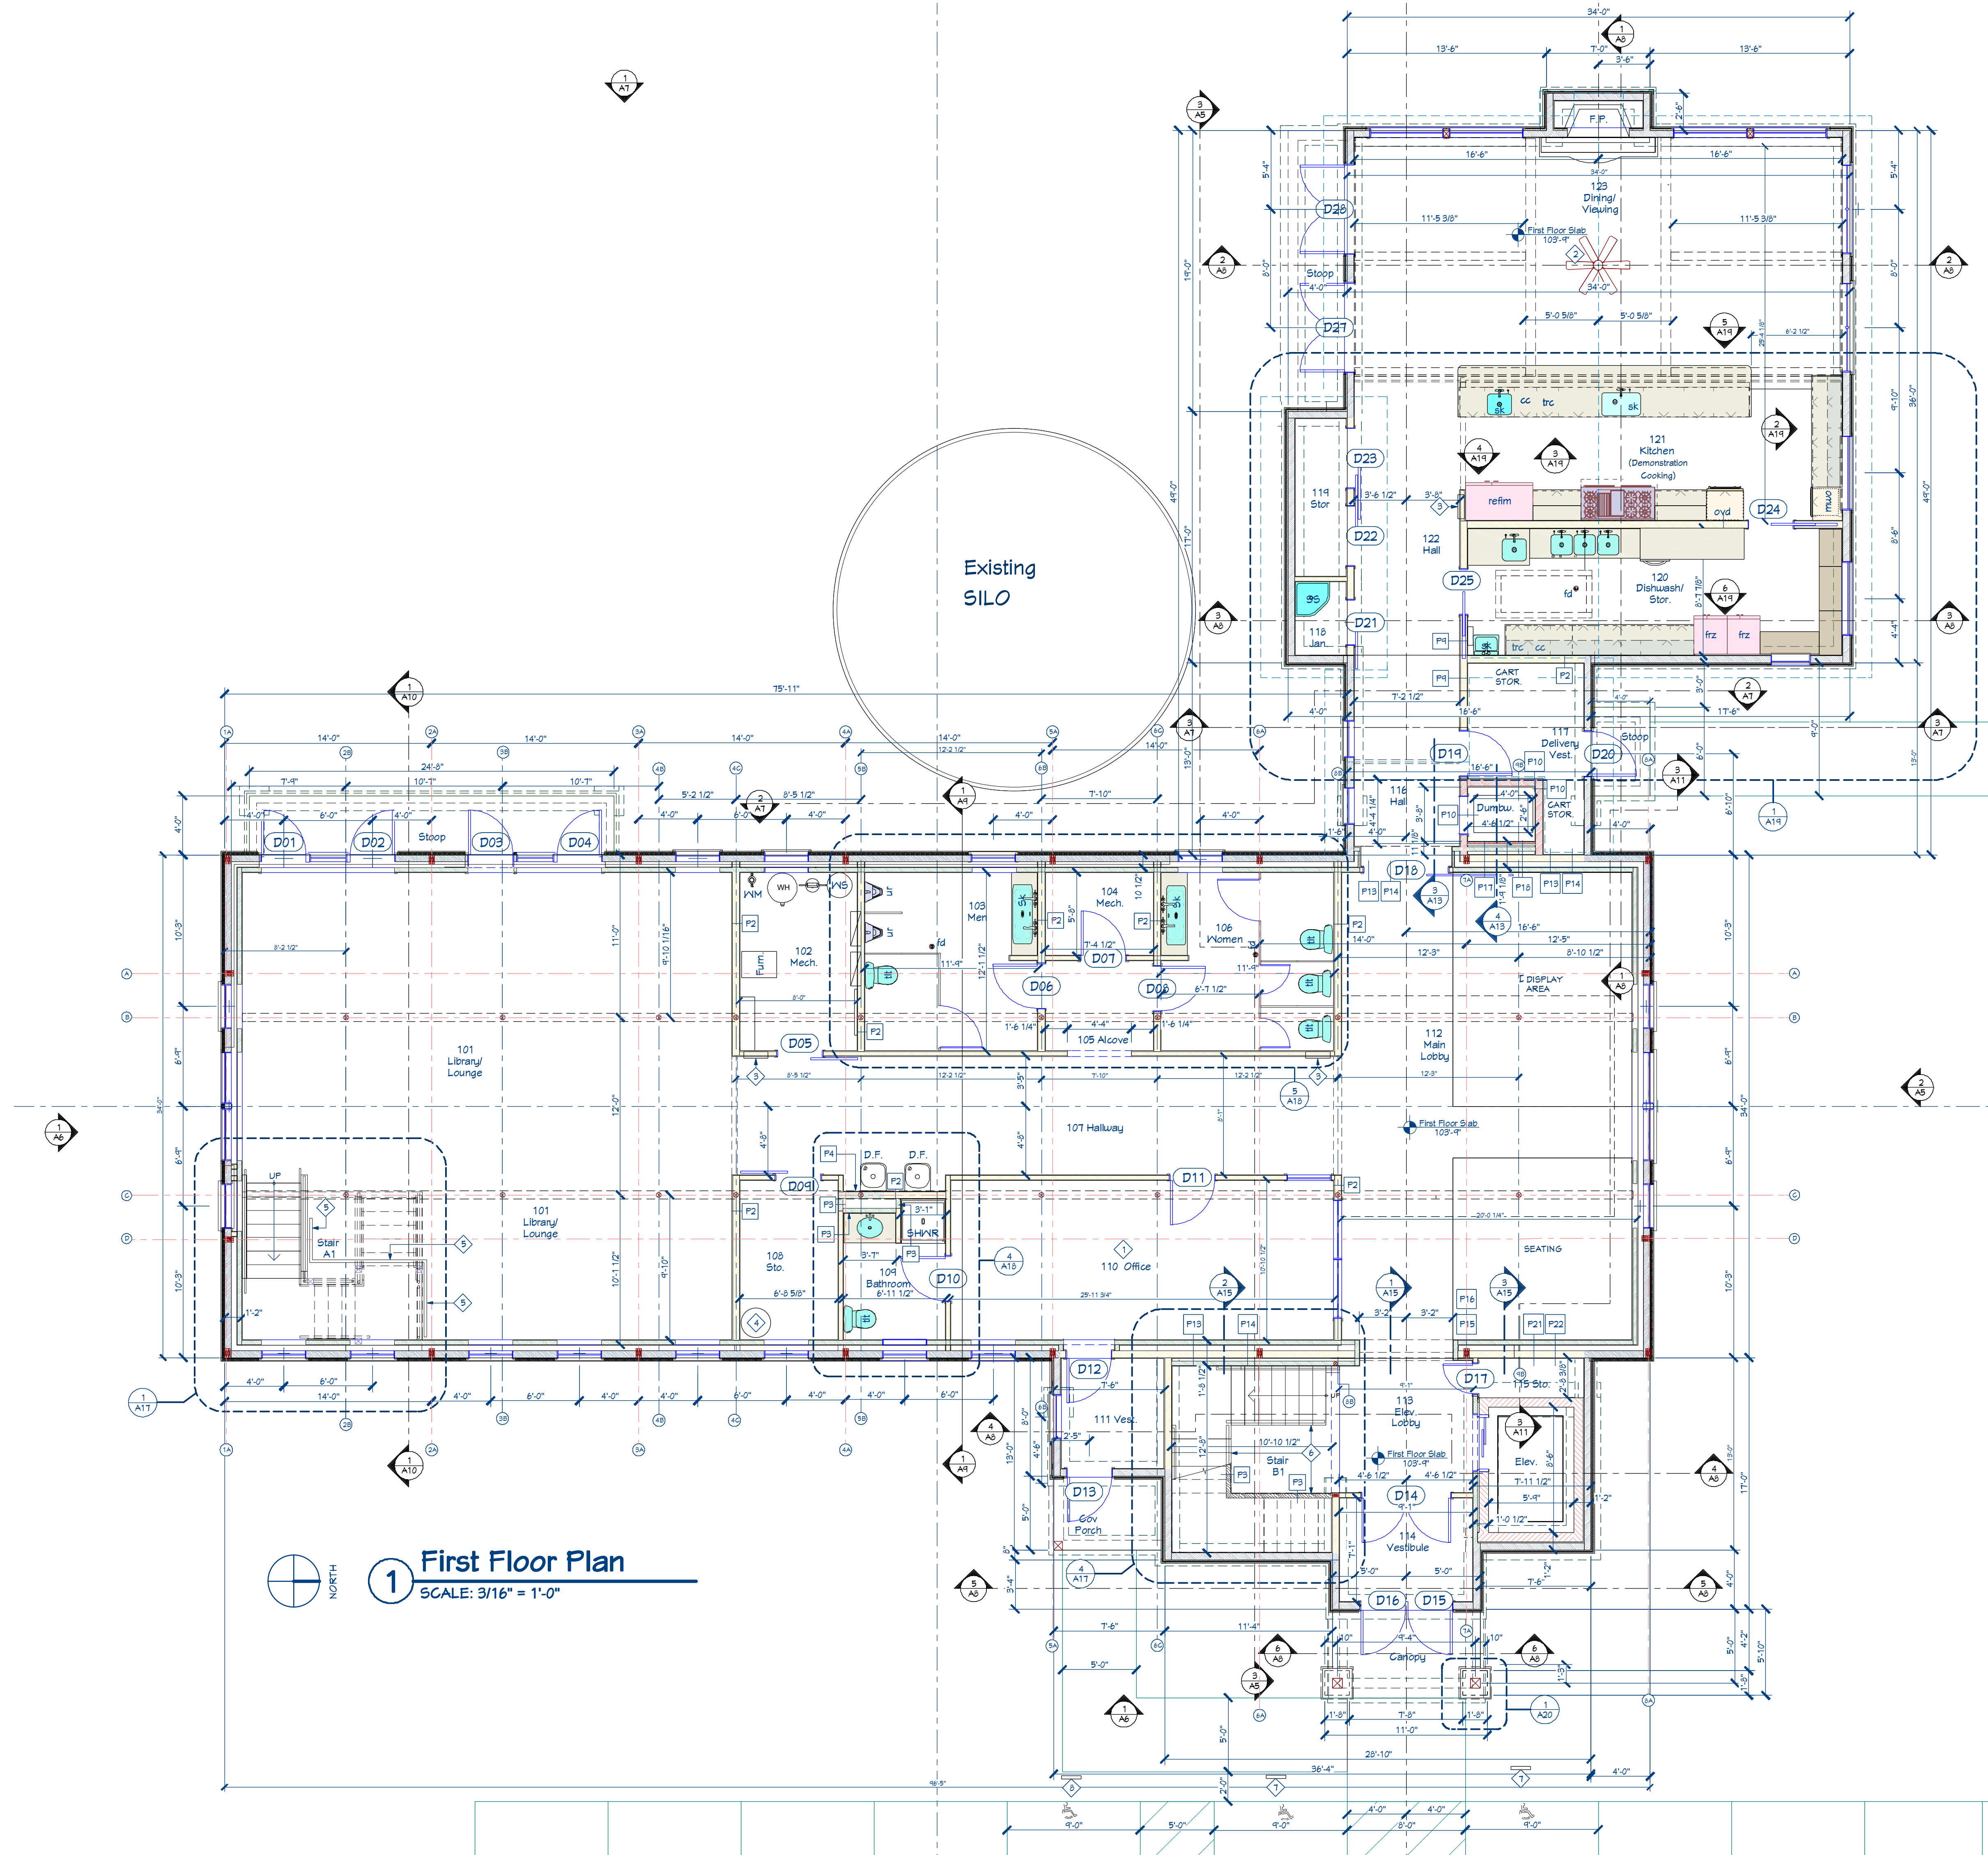

1 First Floor Plan
SCALE: 3/16" = 1'-0"

- Keynotes - First Floor Plan**
- 1 (2) Quad outlets in Office floor. coordinate location w/ owner
 - 2 Ceiling fan between ceiling beams centered on flat ceiling
 - 3 Fire extinguisher, OPGI, in semi-recessed fire extinguisher cabinet, CFCI
 - 4 Sump pit and dual pump
 - 5 29" high, 1.4" DIA pipe rail w/ fittings to be located to where head clearance is at 80" due to stair. See sections. Vertical supports @ 48" oc max.
 - 6 Bottom of Stairs are closed off at Stair edge w/ walls below
 - 7 Van accessible parking sign
 - 8 Accessible parking sign

Heated Living Area Summary		
First floor remodeled finished area	3,210 sq ft	
First floor new kitchen finished area	1,222 sq ft	
First floor new entry finished area	0,365 sq ft	
Second floor existing (remodeled) finished area	2,422 sq ft	
Second floor existing (remodeled) overlook area	0,396 sq ft	
Second floor new finished area (stair elevator)	0,365 sq ft	
Total heated interior living area		8,508 sq ft
Ancillary + Deck Areas		
Second floor balcony area	0,126 sq ft	
First floor exterior covered porches	0,051 sq ft	
Total ancillary area		0,183 sq ft
Gross area heated living + ancillary + deck		8,691 sq ft

The design represented by these drawings is the sole property of Bouril Design Studio, LLC. These drawings, regardless of media or format, may not be copied or reproduced without the written consent of Bouril Design Studio, LLC, of Madison, Wisconsin.

**CONSTRUCTION
DRAWINGS**


Bouril Design Studio, LLC
6405 Odessa Rd, Madison, Wisconsin 53719
608-833-3400 www.bourilstudio.com

Mary Ann McKenzie - Four Winds Farm for
Barn Remodel/ Addition
1913 S. Fish Hatchery Rd
Fitchburg, WI 53575

revision index

#	date	reference
1	10/11/19	ADDENDUM #1

project #: 19016
date: 10/03/2019
drawn by: jlm

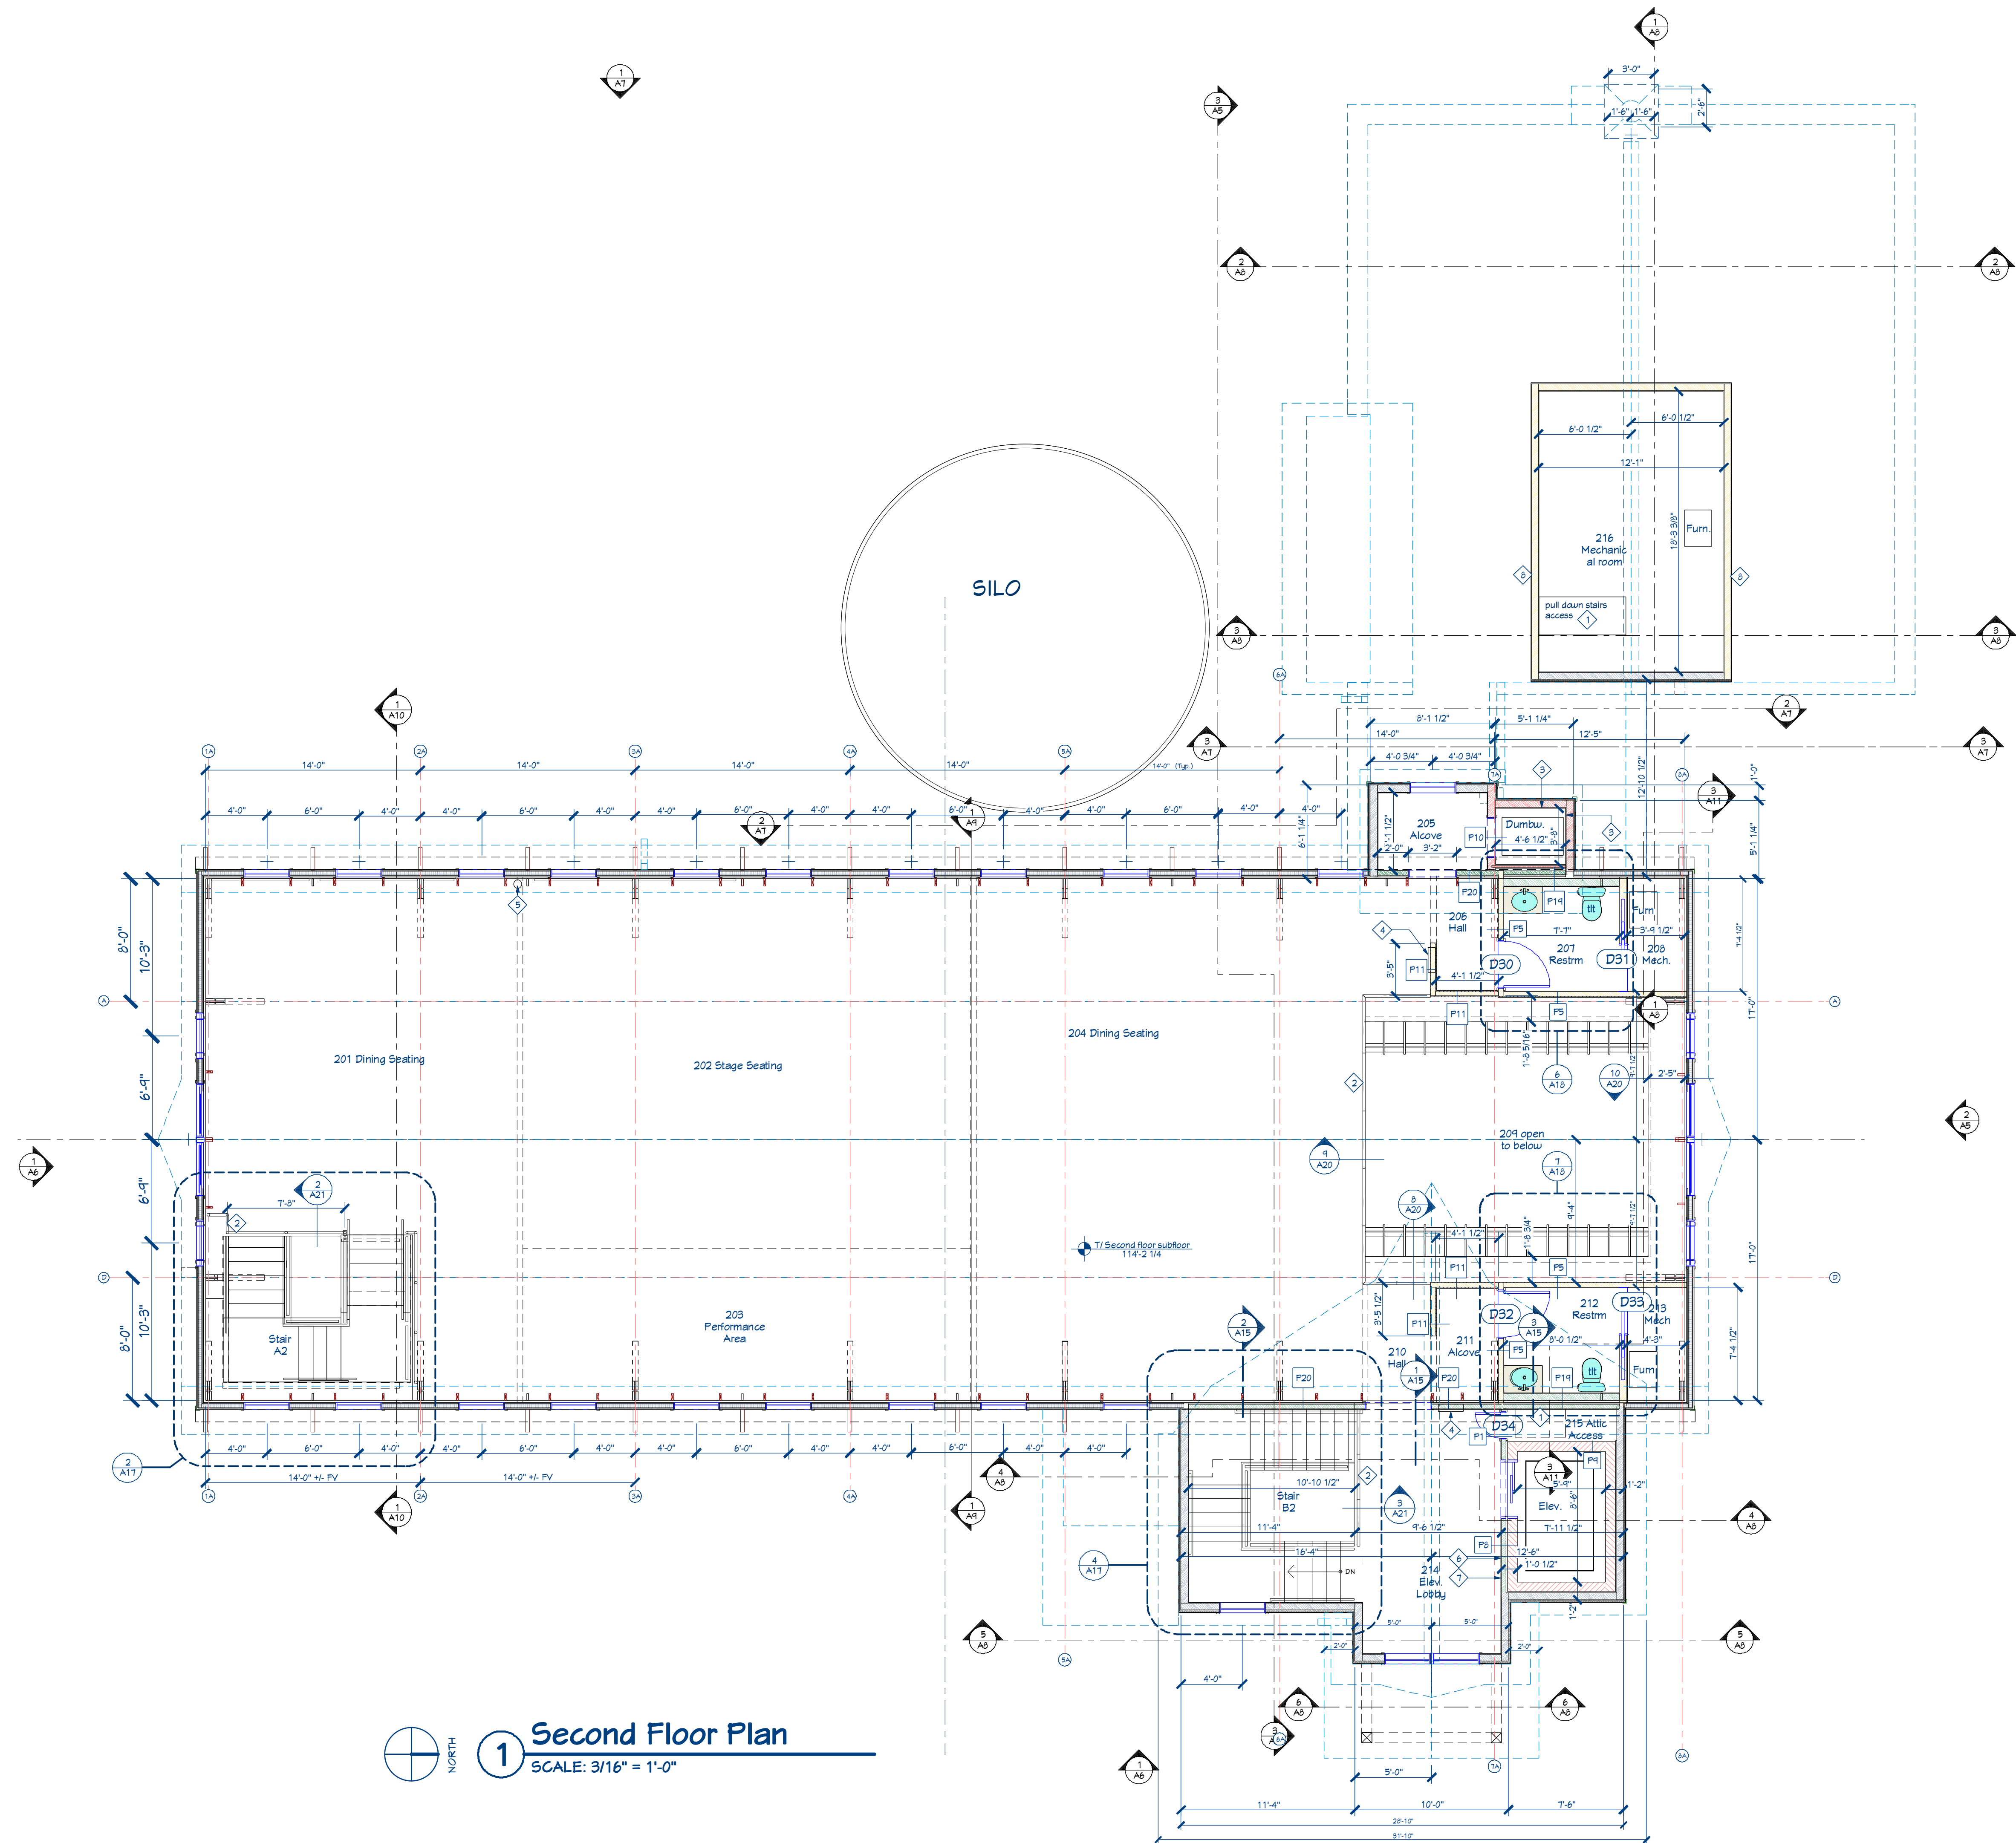

Keynotes - Second Floor Plan

1

Attic access hatch w/ pull down ladder

2

Aluminum guardrails: Pipe rails w/ structural pipe fittings with cable rail infill, 42" AFF.

3

5/8" GYNB, type C on inside of dumbwaiter exterior wall. (matches GYNB below)

4

Fire extinguisher, OPGI, in semi-recessed fire extinguisher cabinet, CFCI

5

Wall mounted fire extinguisher, OPGI.

6

Provide directional signage indicating the location of all other means of egress (Stair A & B and elevator) and which of those are accessible (Stair A & B, and elevator)

7

Two way communication station

8

24" X 36" insulated attic access hatch in wall

NORTH

1

Second Floor Plan

SCALE: 3/16" = 1'-0"

Heated Living Area Summary			
First floor remodeled barn finished area			3,340 sq ft
First floor new kitchen finished area			1,422 sq ft
First floor new entry finished area			0,487 sq ft
Second floor existing (remodeled barn) finished area			3,431 sq ft
Second floor existing (remodeled) overlook area			0,396 sq ft
Second floor new finished area (stair/ elevator)			0,452 sq ft
Total heated interior living area			8,947 sq ft
Ancillary + Deck Areas			
Second floor balcony area			0,171 sq ft
First floor exterior covered porches			0,061 sq ft
Total ancillary area			0,232 sq ft
Gross area heated living+ ancillary & deck			9,179 sq ft

The design represented by these drawings is the sole property of Bouril Design Studio, LLC. These drawings, regardless of media or format, may not be copied or reproduced without the written consent of Bouril Design Studio, LLC, of Madison, Wisconsin.

CONSTRUCTION
DRAWINGS

Bouril Design Studio, LLC

6405 Odessa Rd, Madison, Wisconsin 53719

608-833-3400 www.bourilstudio.com

Mary Ann McKenzie - Four Winds Farm for
Barn Remodel/ Addition
1913 S. Fish Hatchery Rd
Fitchburg, WI 53575

revision index

#	date	reference
1	10/11/19	ADDENDUM #1

project #:


19016

date:

10/03/2019

drawn by:

jlm

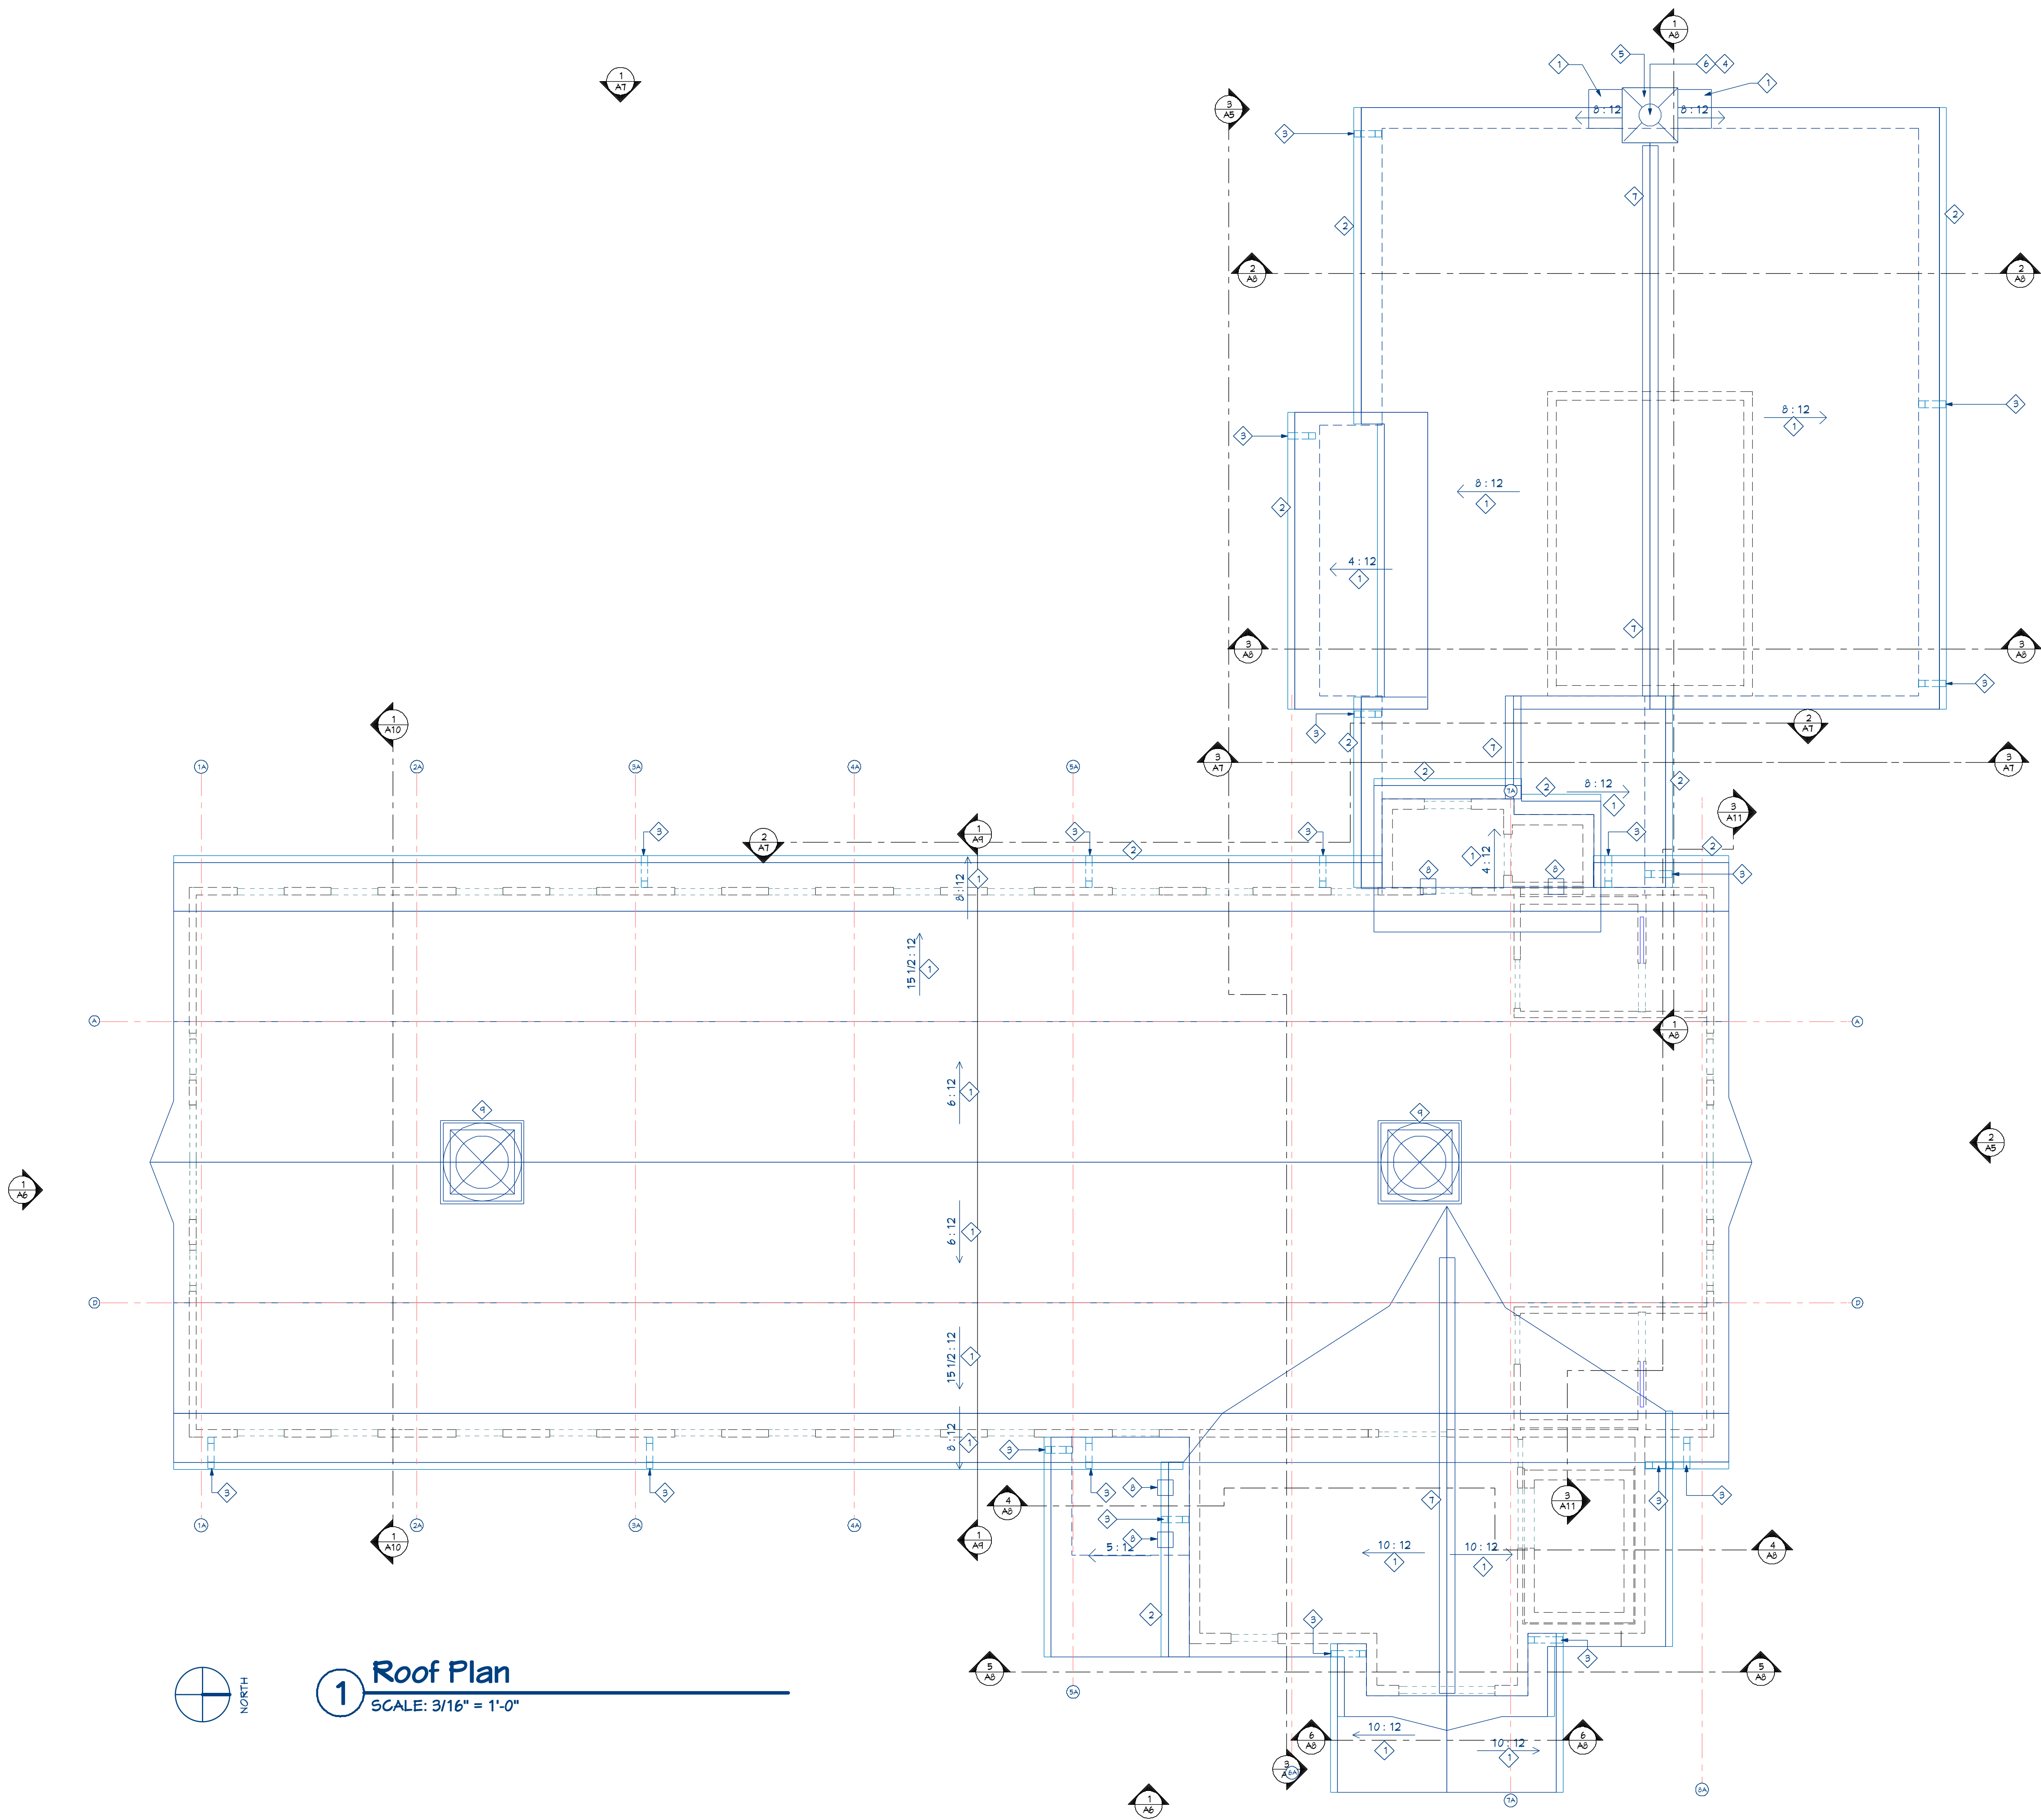

1 Roof Plan
SCALE: 3/16" = 1'-0"

Keynotes - Roof Plan


- 1 Prefinished metal roof over self adhered waterproof membrane.
- 2 Prefinished metal Gutter (half round profile) min. of 6 1/2" wide x 3 1/4" deep
- 3 Prefinished metal downspout and leader
- 4 Chimney penetration & flashing
- 5 Prefinished metal chimney cap
- 6 Fireplace roof termination/ Vent
- 7 Prefinished metal roof ridge vent
- 8 Prefinished metal pool vents
- 9 New or refurbished roof cupolas to match existing. Modify as required for new HVAC system

The design represented by these drawings is the sole property of Bouril Design Studio, LLC. These drawings, regardless of media or format, may not be copied or reproduced without the written consent of Bouril Design Studio, LLC, of Madison, Wisconsin.

**CONSTRUCTION
DRAWINGS**

Bouril Design Studio, LLC
6405 Odessa Rd, Madison, Wisconsin 53719
608-833-5400 www.bourilstudio.com


**Mary Ann McKenzie - Four Winds Farm for
Barn Remodel/ Addition**
1913 S. Fish Hatchery Rd
Fitchburg, WI 53575

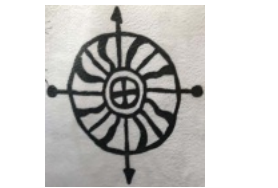

#	date	reference
1	10/11/19	ADDENDUM #1

project #: 19016
date: 10/03/2019
drawn by: jlm

A4

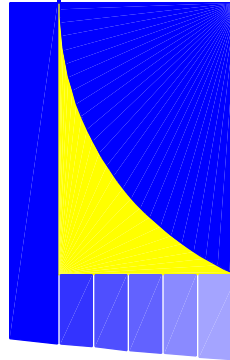


revision index		
#	date	reference
1	10/11/19	ADDENDUM #1

project #: 19016
date: 10/03/2019
drawn by: jlm




SEE TYPICAL NOTES ON 1/ A6 EXCEPT
WHERE NOTE OTHERWISE

3 South Exterior Elevation
SCALE: 3/16" = 1'-0"

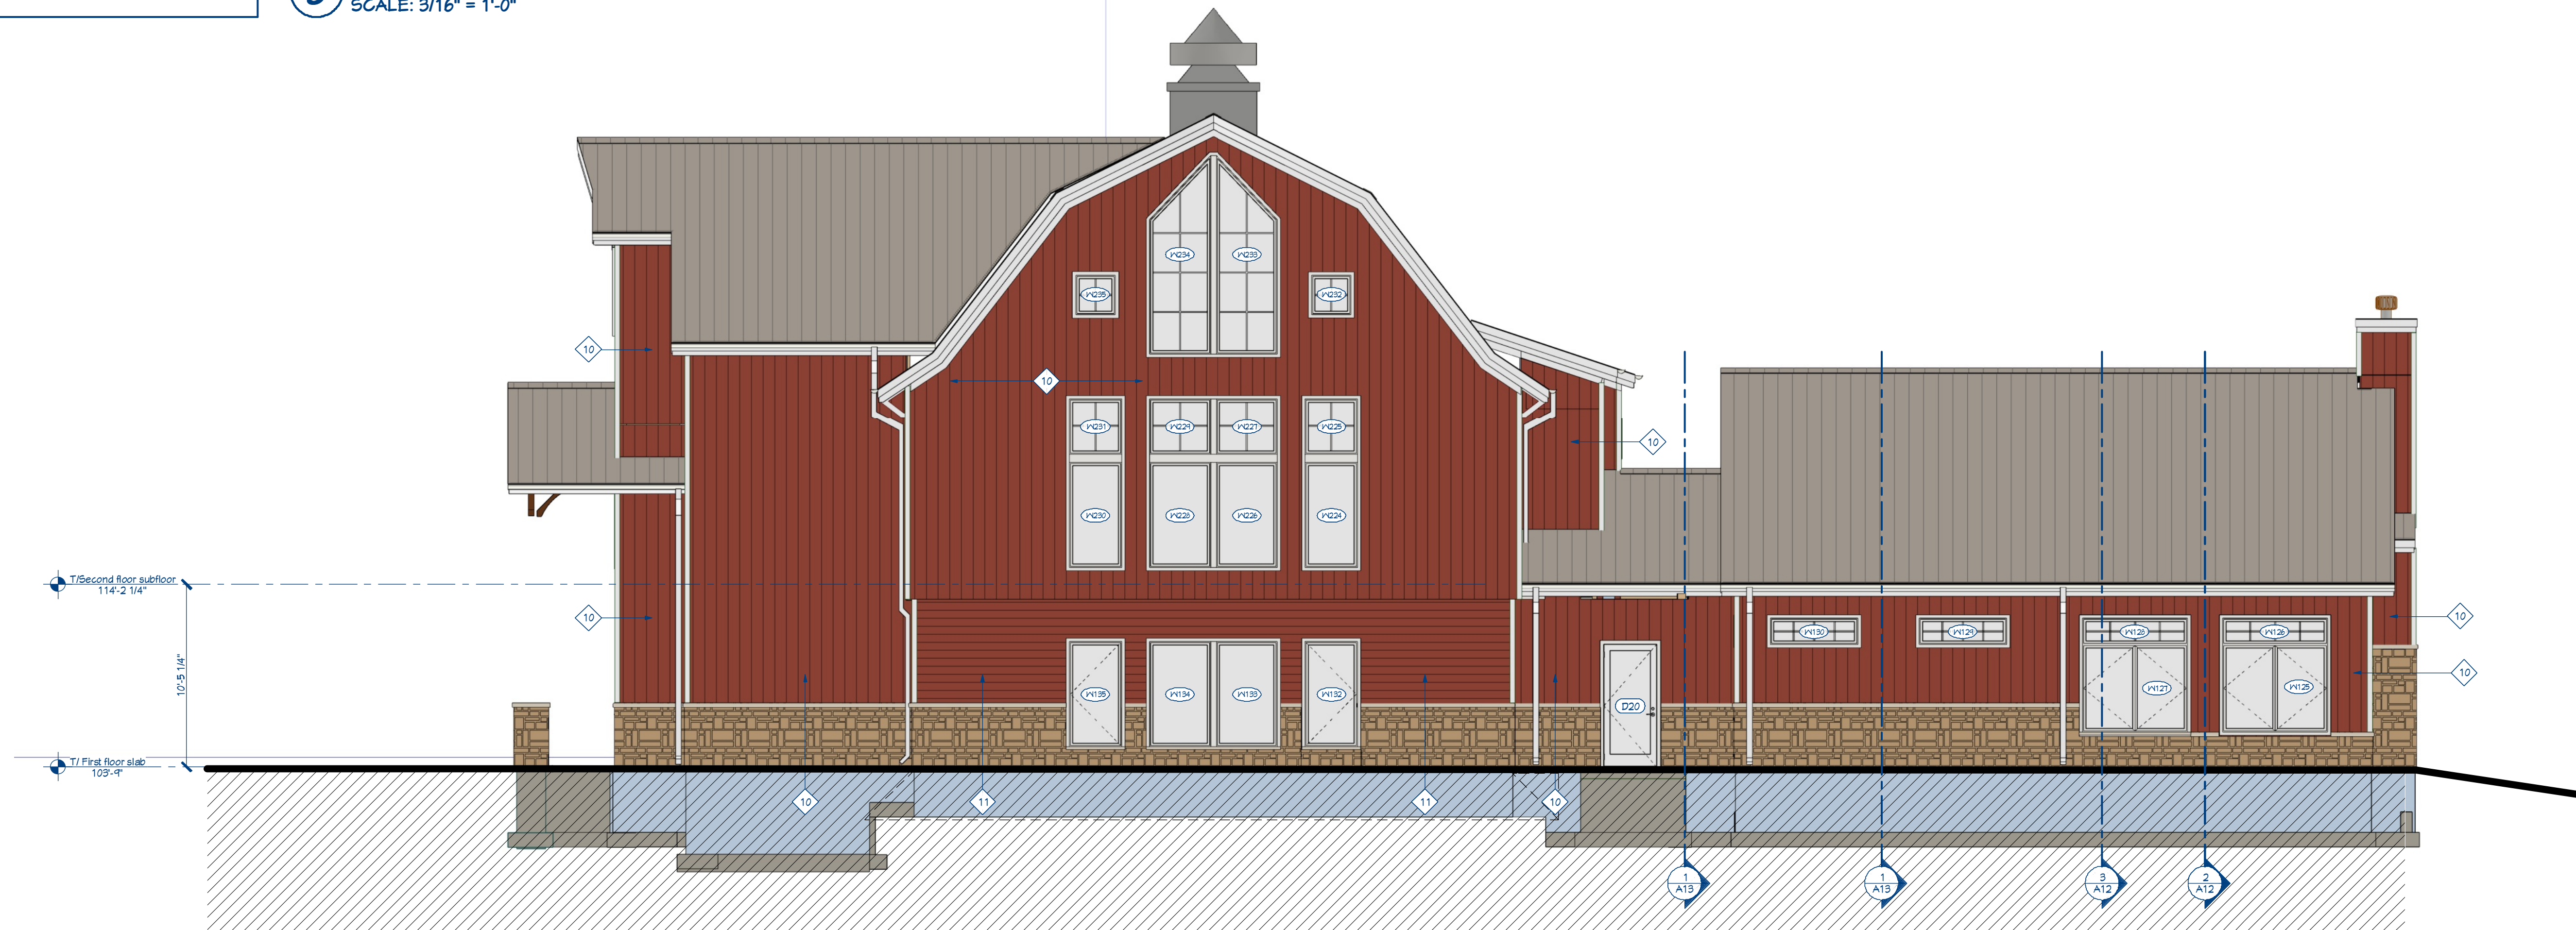

SEE TYPICAL NOTES ON 1/ A6 EXCEPT
WHERE NOTE OTHERWISE

1 North Exterior Elevation
SCALE: 3/16" = 1'-0"

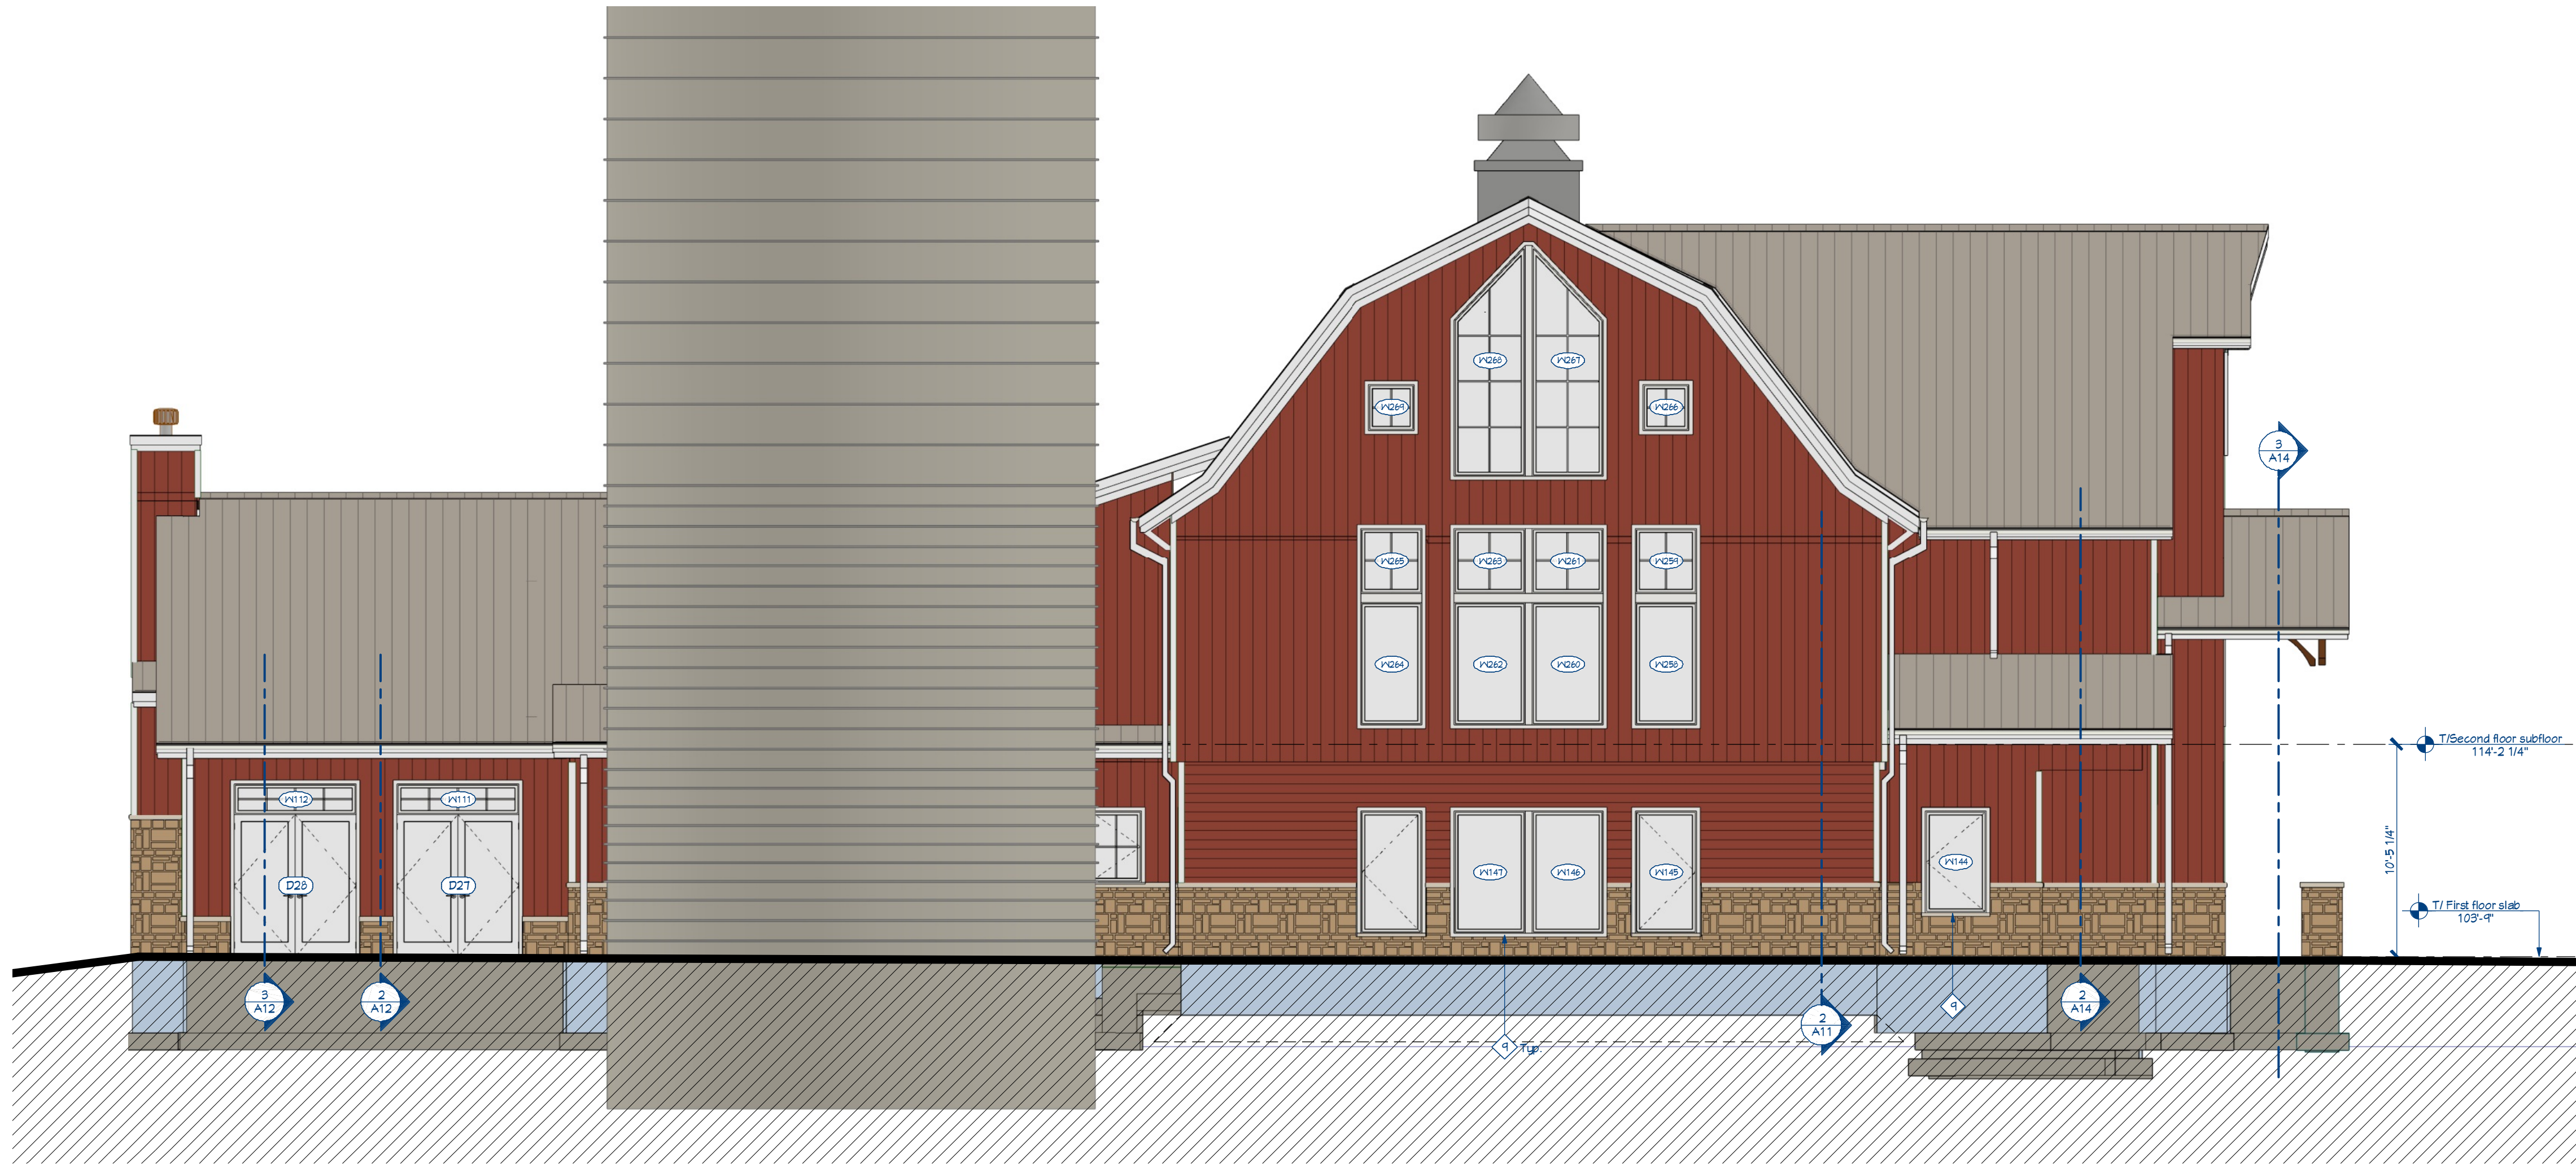

SEE TYPICAL NOTES ON 1/A6 EXCEPT
WHERE NOTE OTHERWISE


2 South Exterior Elevation
SCALE: 3/16" = 1'-0"

General Notes - Exterior Elevations


1. Typical exterior materials are noted on East Elevation only.
Only unique materials are noted on other Exterior Elevations.

Keynotes - Exterior Elevations


- 1 Prefinished metal roof
- 2 1x10 composite fascia
- 3 1x6 composite shadow board
- 4 Prefinished metal over 1x6 wood frieze
- 5 Prefinished metal gutter
- 6 Prefinished metal downspout
- 7 Thin veneer stone
- 8 Cut stone cap
- 9 Cut stone sill
- 10 Prefinished vertical metal siding
- 11 Prefinished horizontal metal siding
- 12 Prefinished metal corner trim
- 13 1x2 1/4" composite window trim
- 14 1x2 1/4" composite door trim
- 15 1x composite deck or porch post trim wrap
- 16 Omit, not used
- 17 Omit, not used
- 18 Omit, not used
- 19 Omit, not used
- 20 Timber column
- 21 Timber truss
- 22 Existing silo (concrete and steel compression rods)
- 23 Omit, not used
- 24 Cedar Brackets, see details
- 25 Metal Cupolas, see roof plan notes
- 26 Double Fixed Barn doors on metal track 4x8'

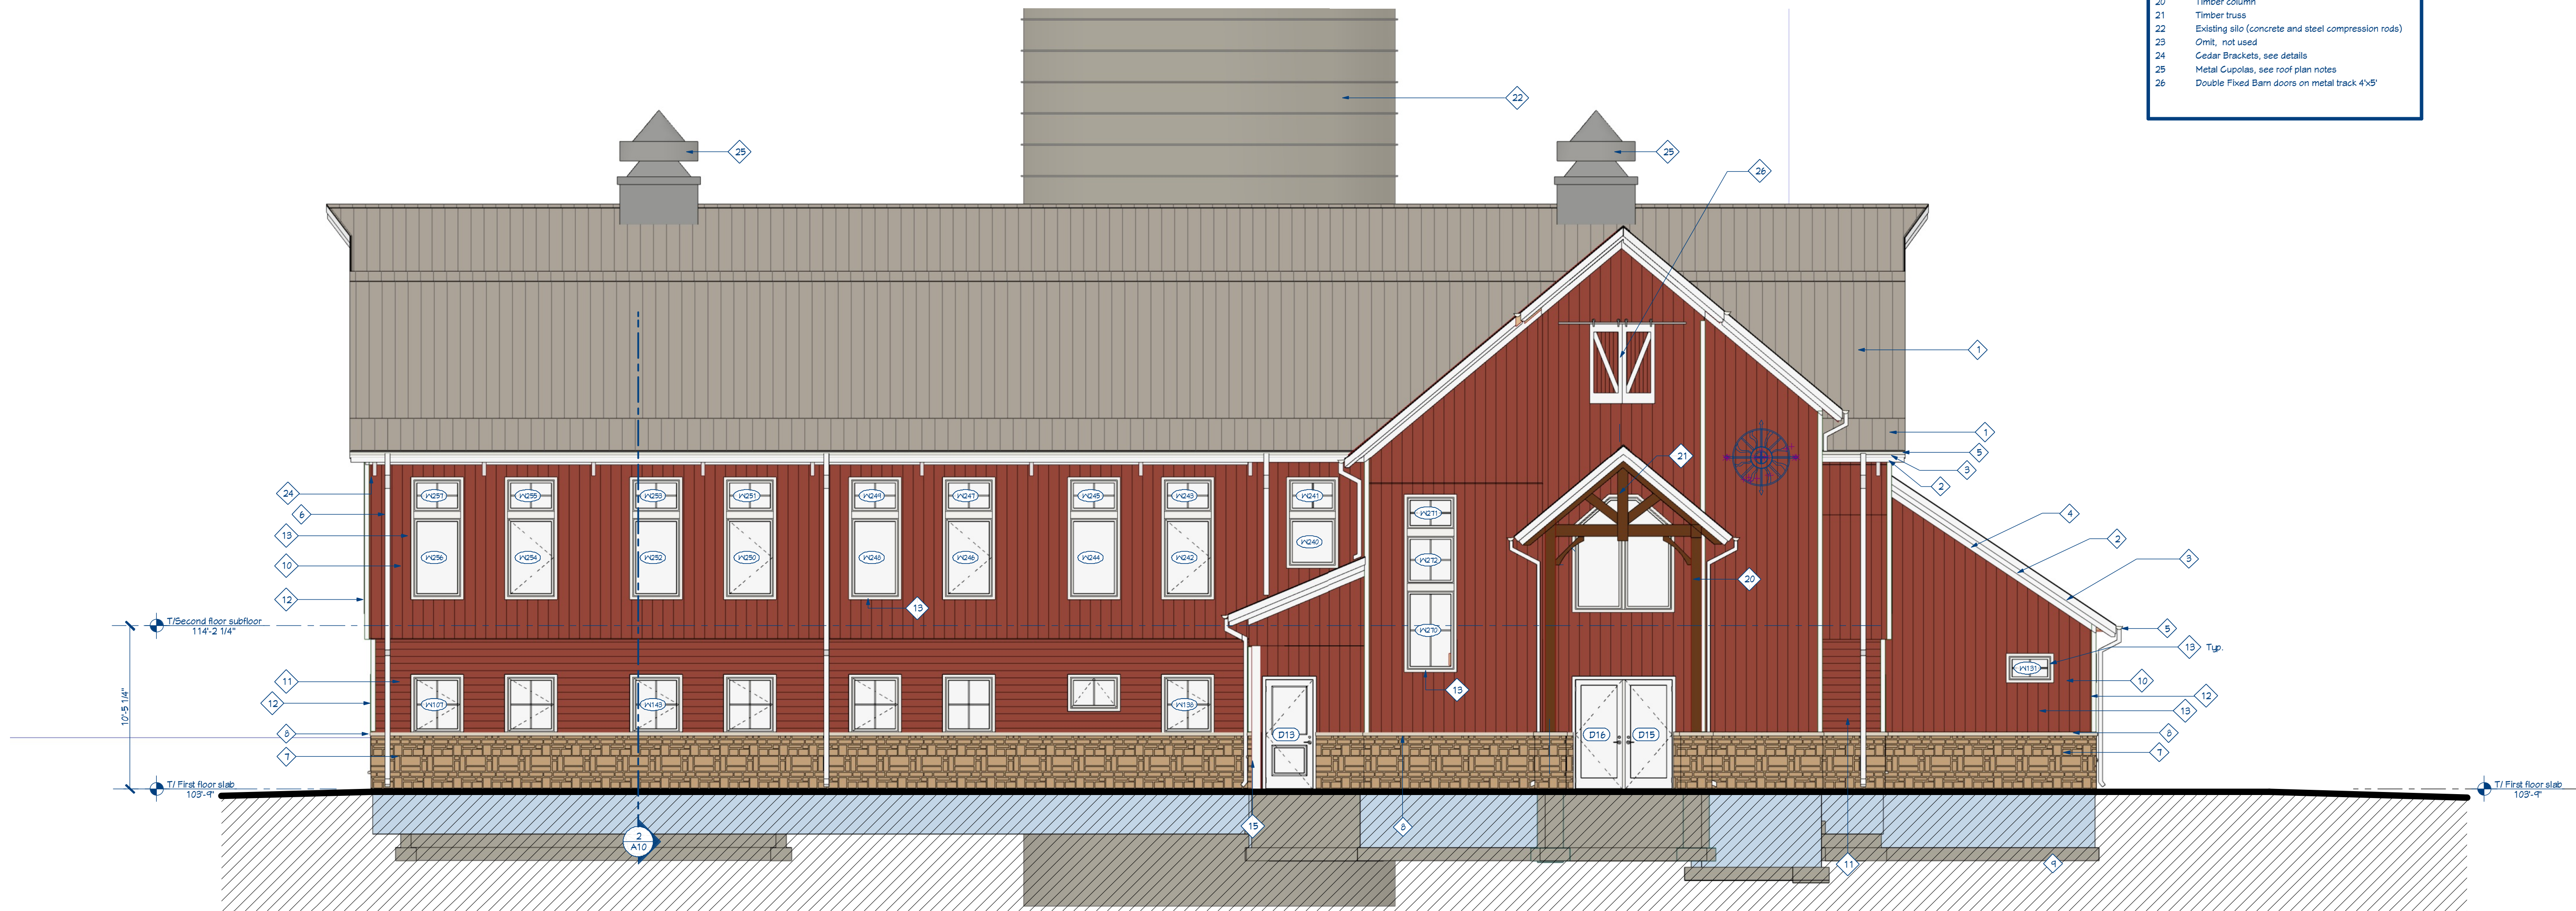

1 East Exterior Elevation
SCALE: 3/16" = 1'-0"

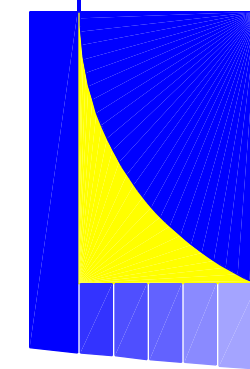

#	date	reference
1	10/11/19	ADDENDUM #1

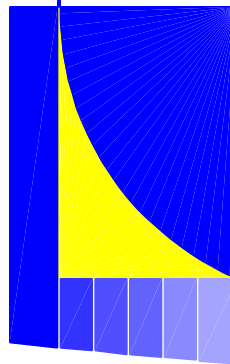

#	revision index	date	reference
1	10/11/19	ADDENDUM #1	


project #: 19016
date: 10/03/2019
drawn by: jlm

A7



2 Partial West Exterior Elevation
SCALE: 3/16" = 1'-0"

SEE TYPICAL NOTES ON 1/A6 EXCEPT
WHERE NOTE OTHERWISE

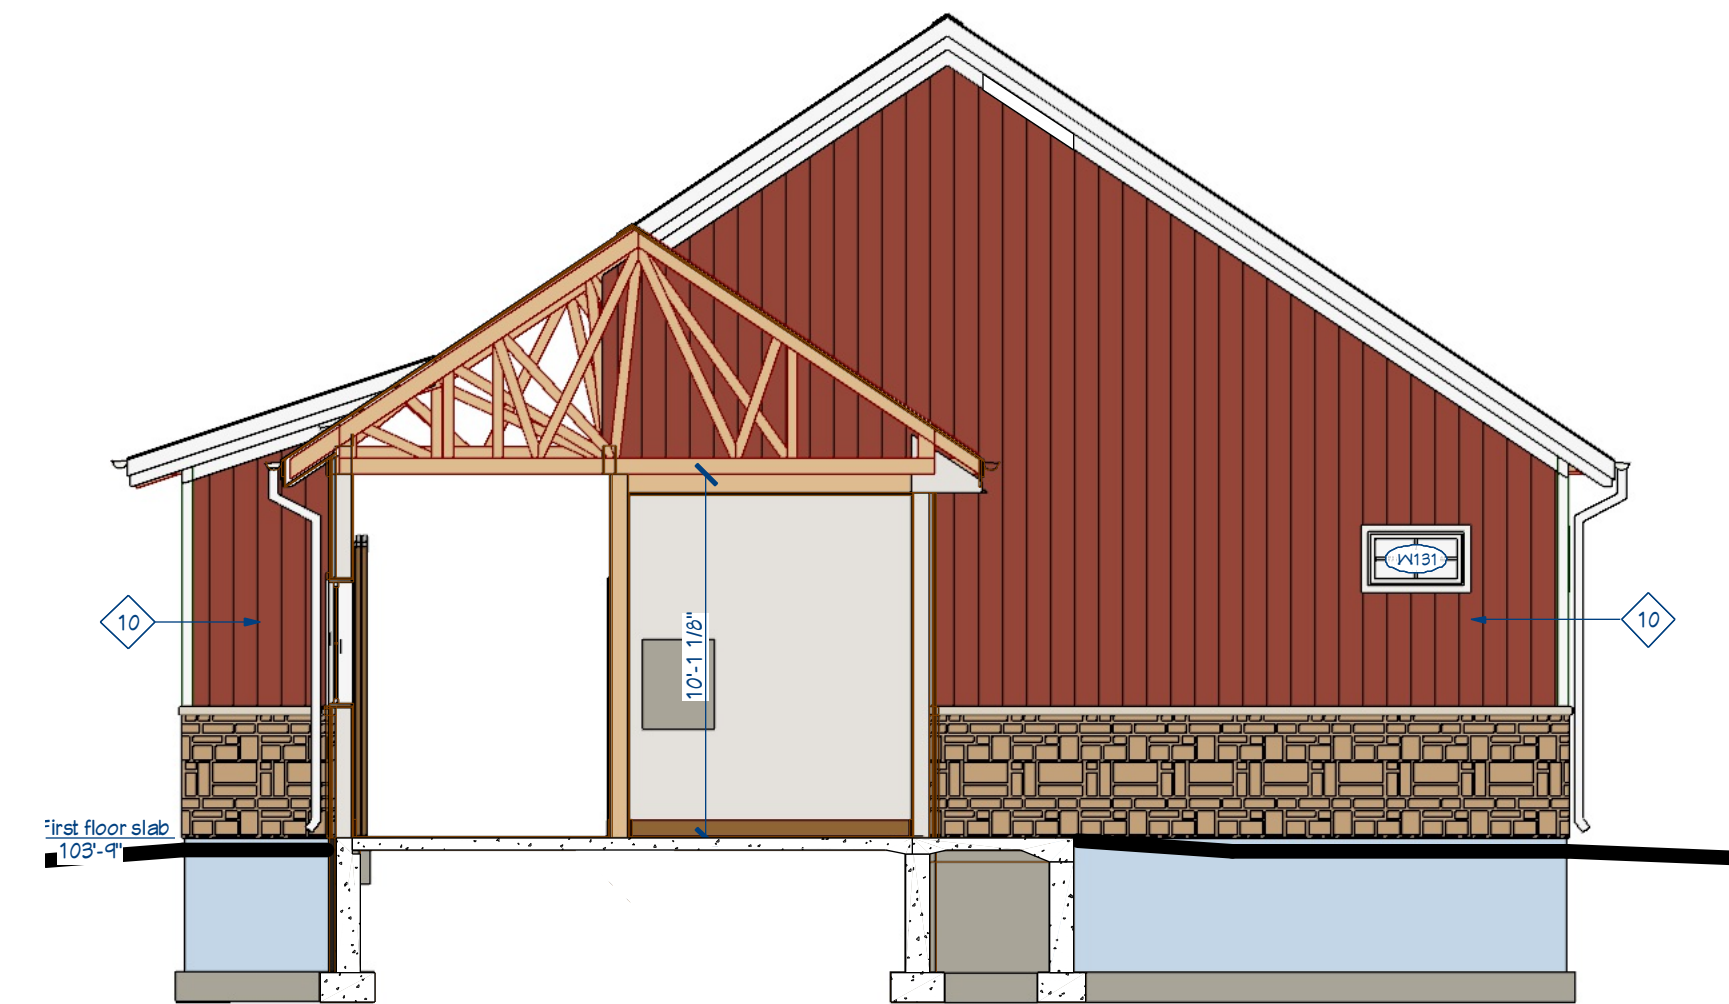

3 Partial East Exterior Elevation
SCALE: 3/16" = 1'-0"

SEE TYPICAL NOTES ON 1/A6 EXCEPT
WHERE NOTE OTHERWISE

General Notes - Exterior Elevations

1. Typical exterior materials are noted on East Elevation only.
Only unique materials are noted on other Exterior Elevations.

Keynotes - Exterior Elevations	#
1	Prefinished metal roof
2	1x10 composite fascia
3	1x6 composite shadow board
4	Prefinished metal over 1x6 wood frieze
5	Prefinished metal gutter
6	Prefinished metal downspout
7	Thin veneer stone
8	Cut stone cap
9	Cut stone sill
10	Prefinished vertical metal siding
11	Prefinished horizontal metal siding
12	Prefinished metal corner trim
13	1x2 1/4" composite window trim
14	1x2 1/4" composite door trim
15	1x composite deck or porch post trim wrap
16	Omit, not used
17	Omit, not used
18	Omit, not used
19	Omit, not used
20	Timber column
21	Timber truss
22	Existing sill (concrete and steel compression rods)
23	Omit, not used
24	Cedar Brackets, see details
25	Metal Cupolas, see roof plan notes
26	Double Fixed Barn doors on metal track 4'x5'




1 West Exterior Elevation
SCALE: 3/16" = 1'-0"


SEE TYPICAL NOTES ON 1/A6 EXCEPT
WHERE NOTE OTHERWISE




1 Building Section
SCALE: 3/16" = 1'-0"

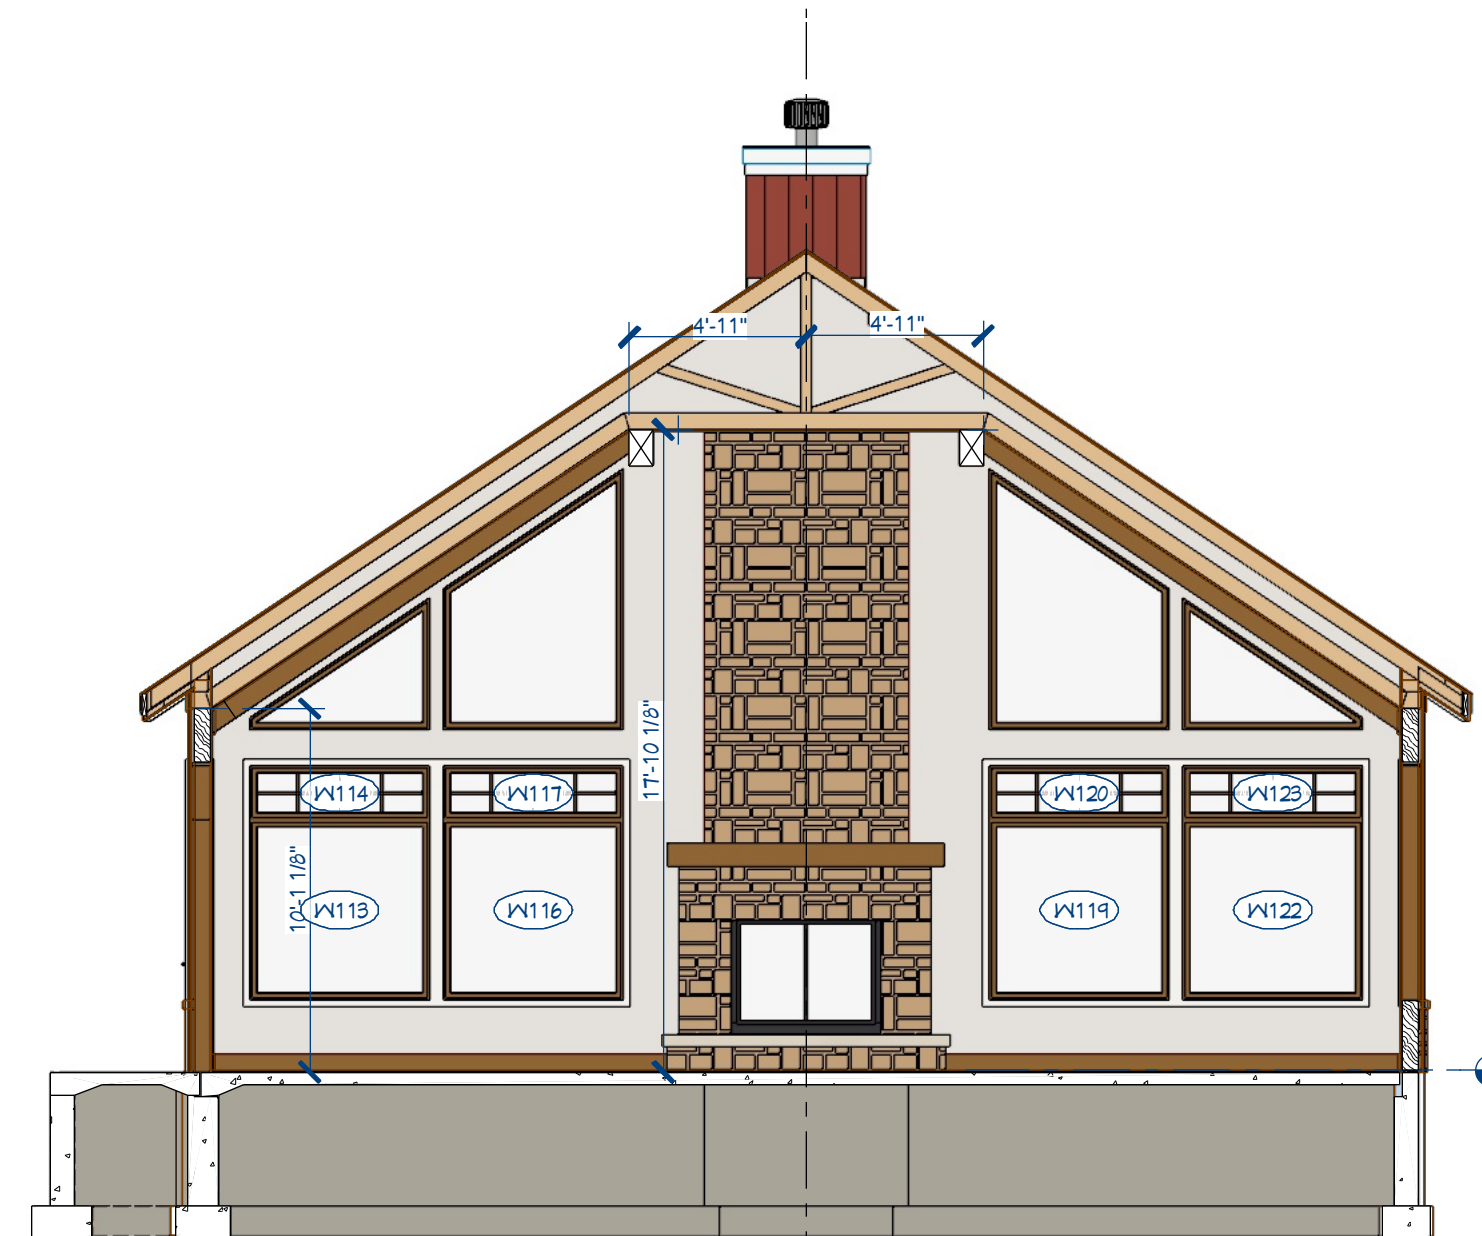


2 Building Section
SCALE: 3/16" = 1'-0"

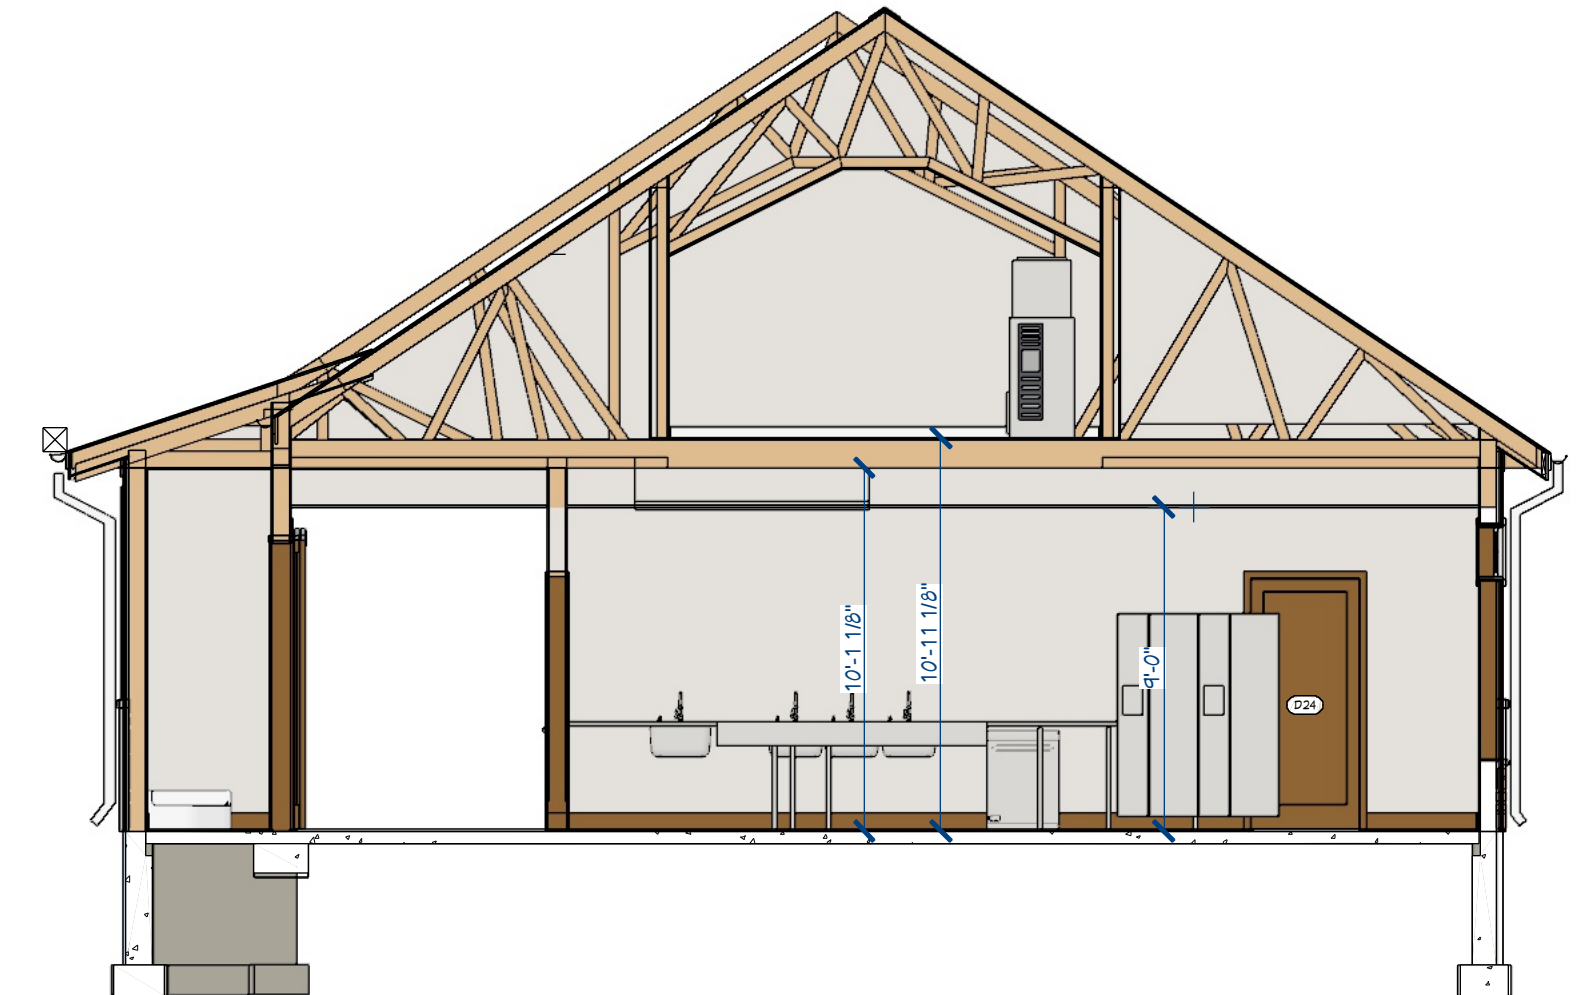


3 Building Section
SCALE: 3/16" = 1'-0"

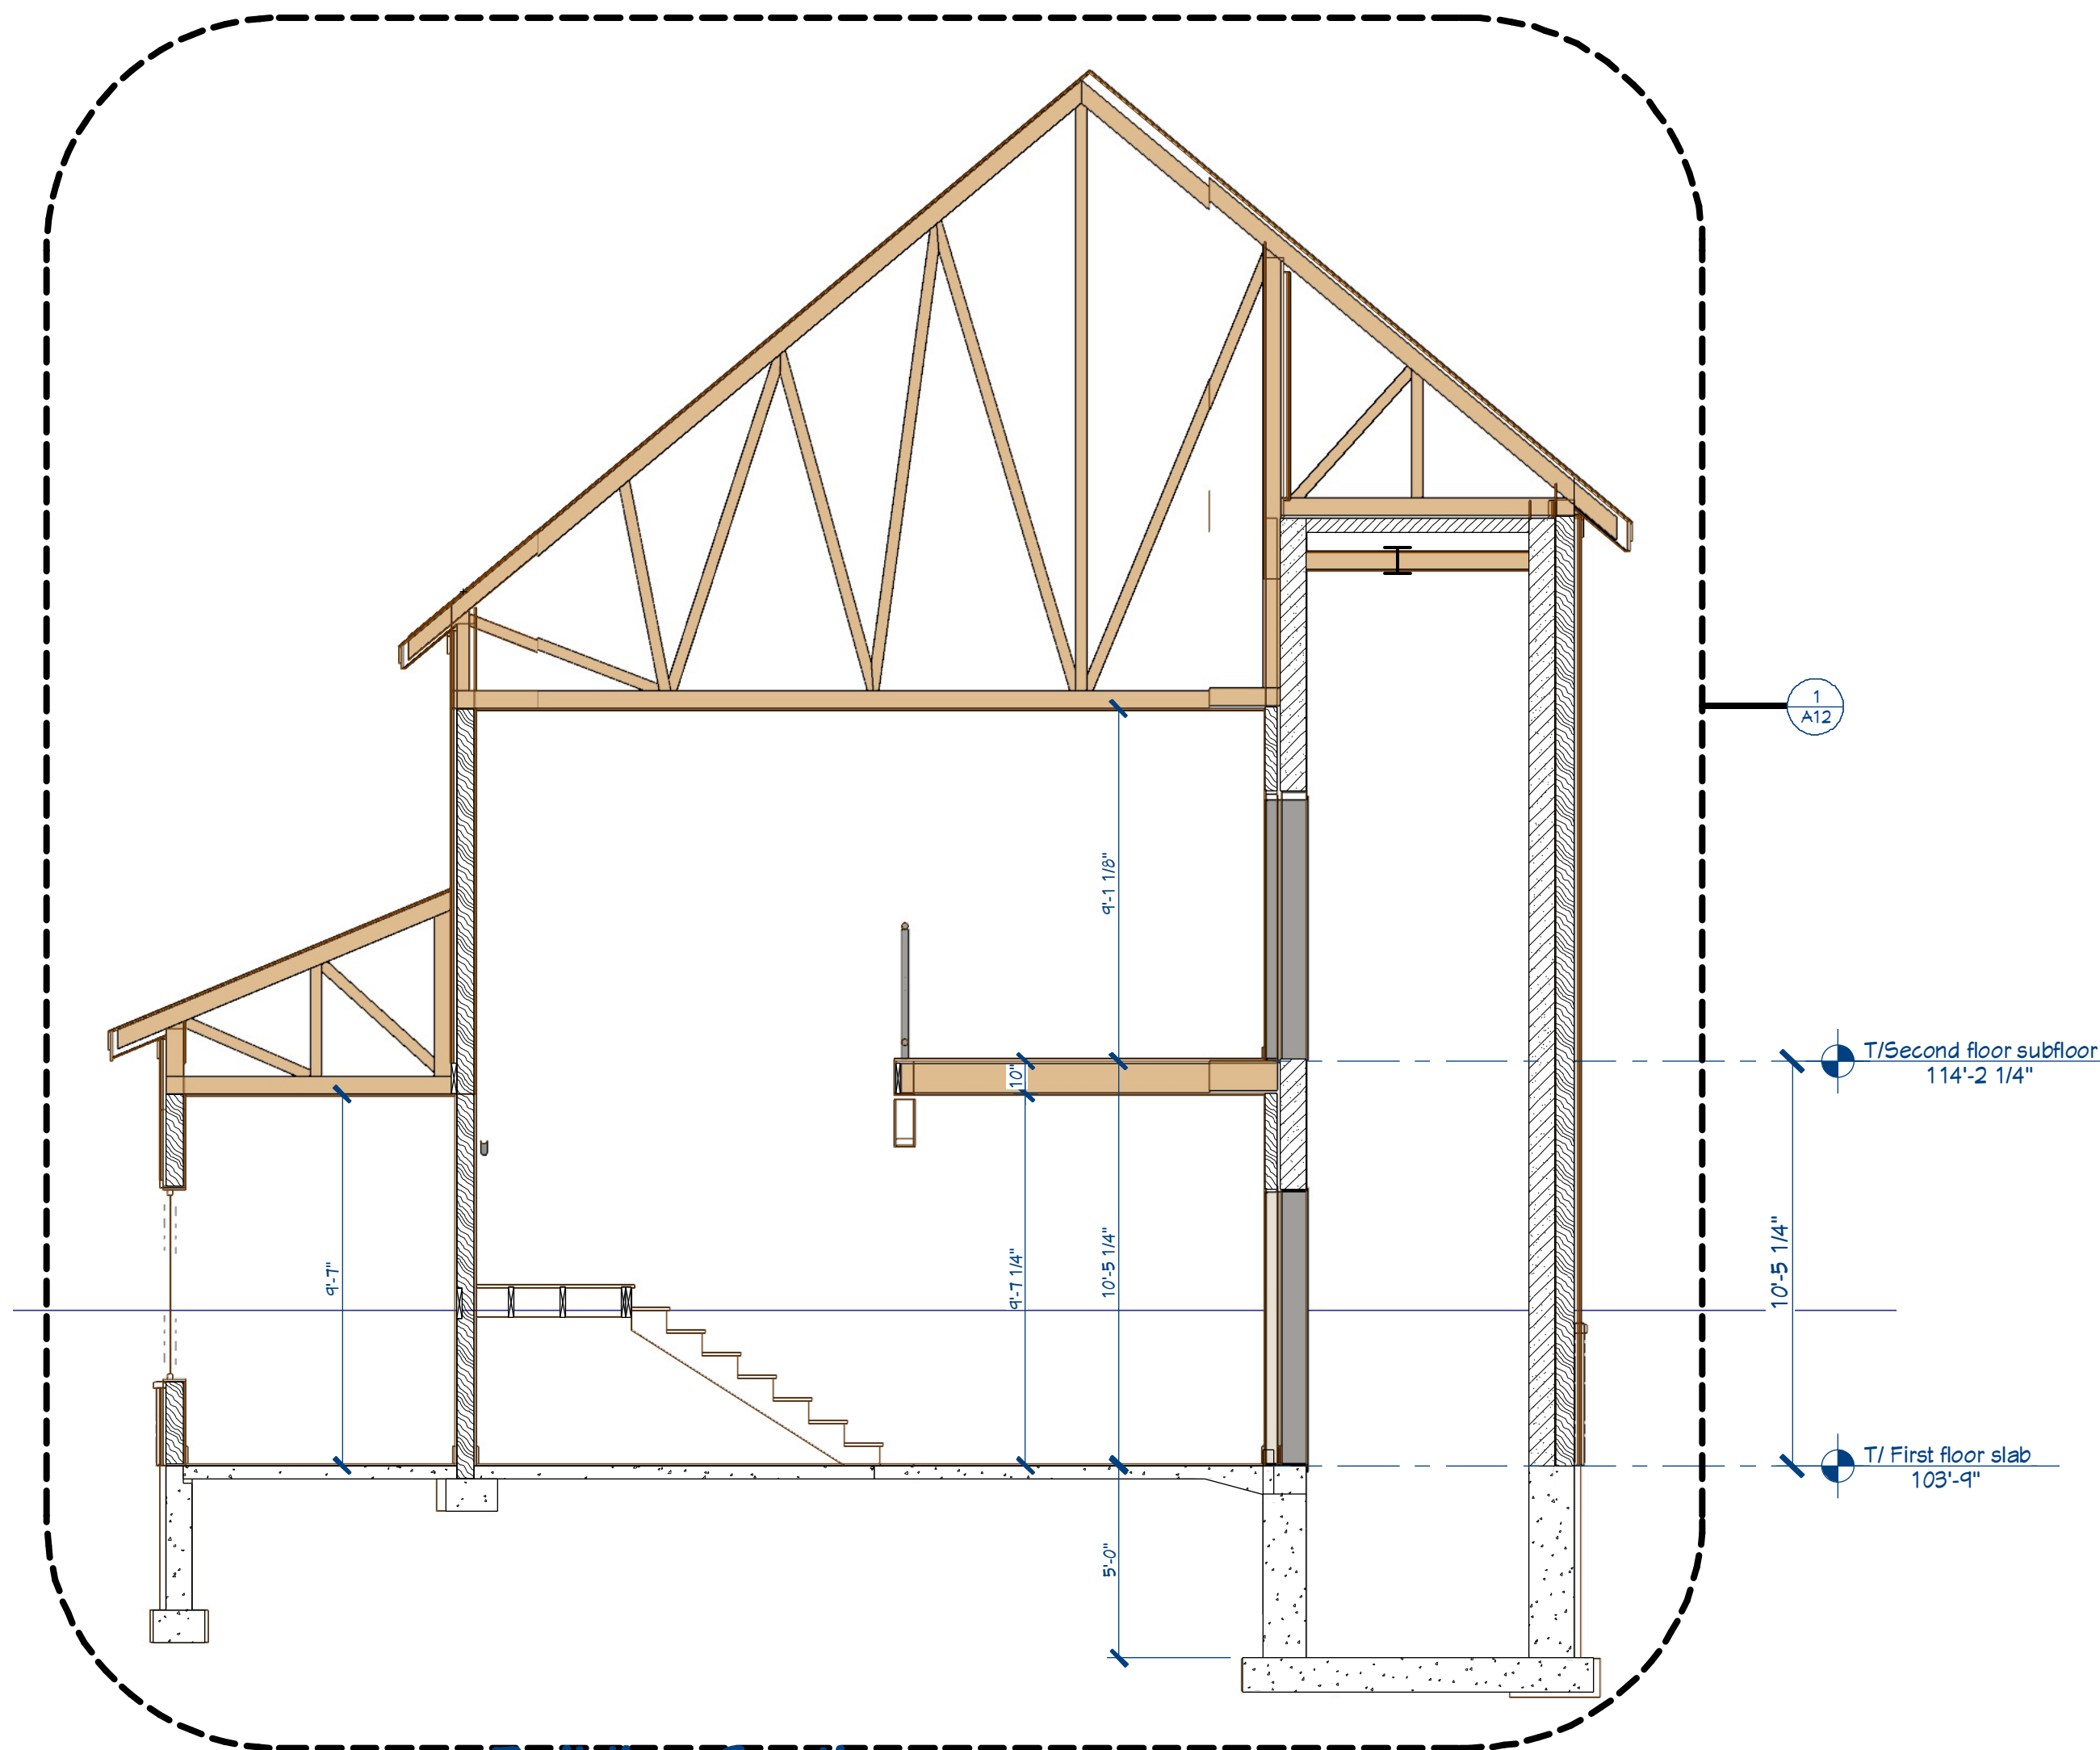

4 Building Section
SCALE: 3/16" = 1'-0"

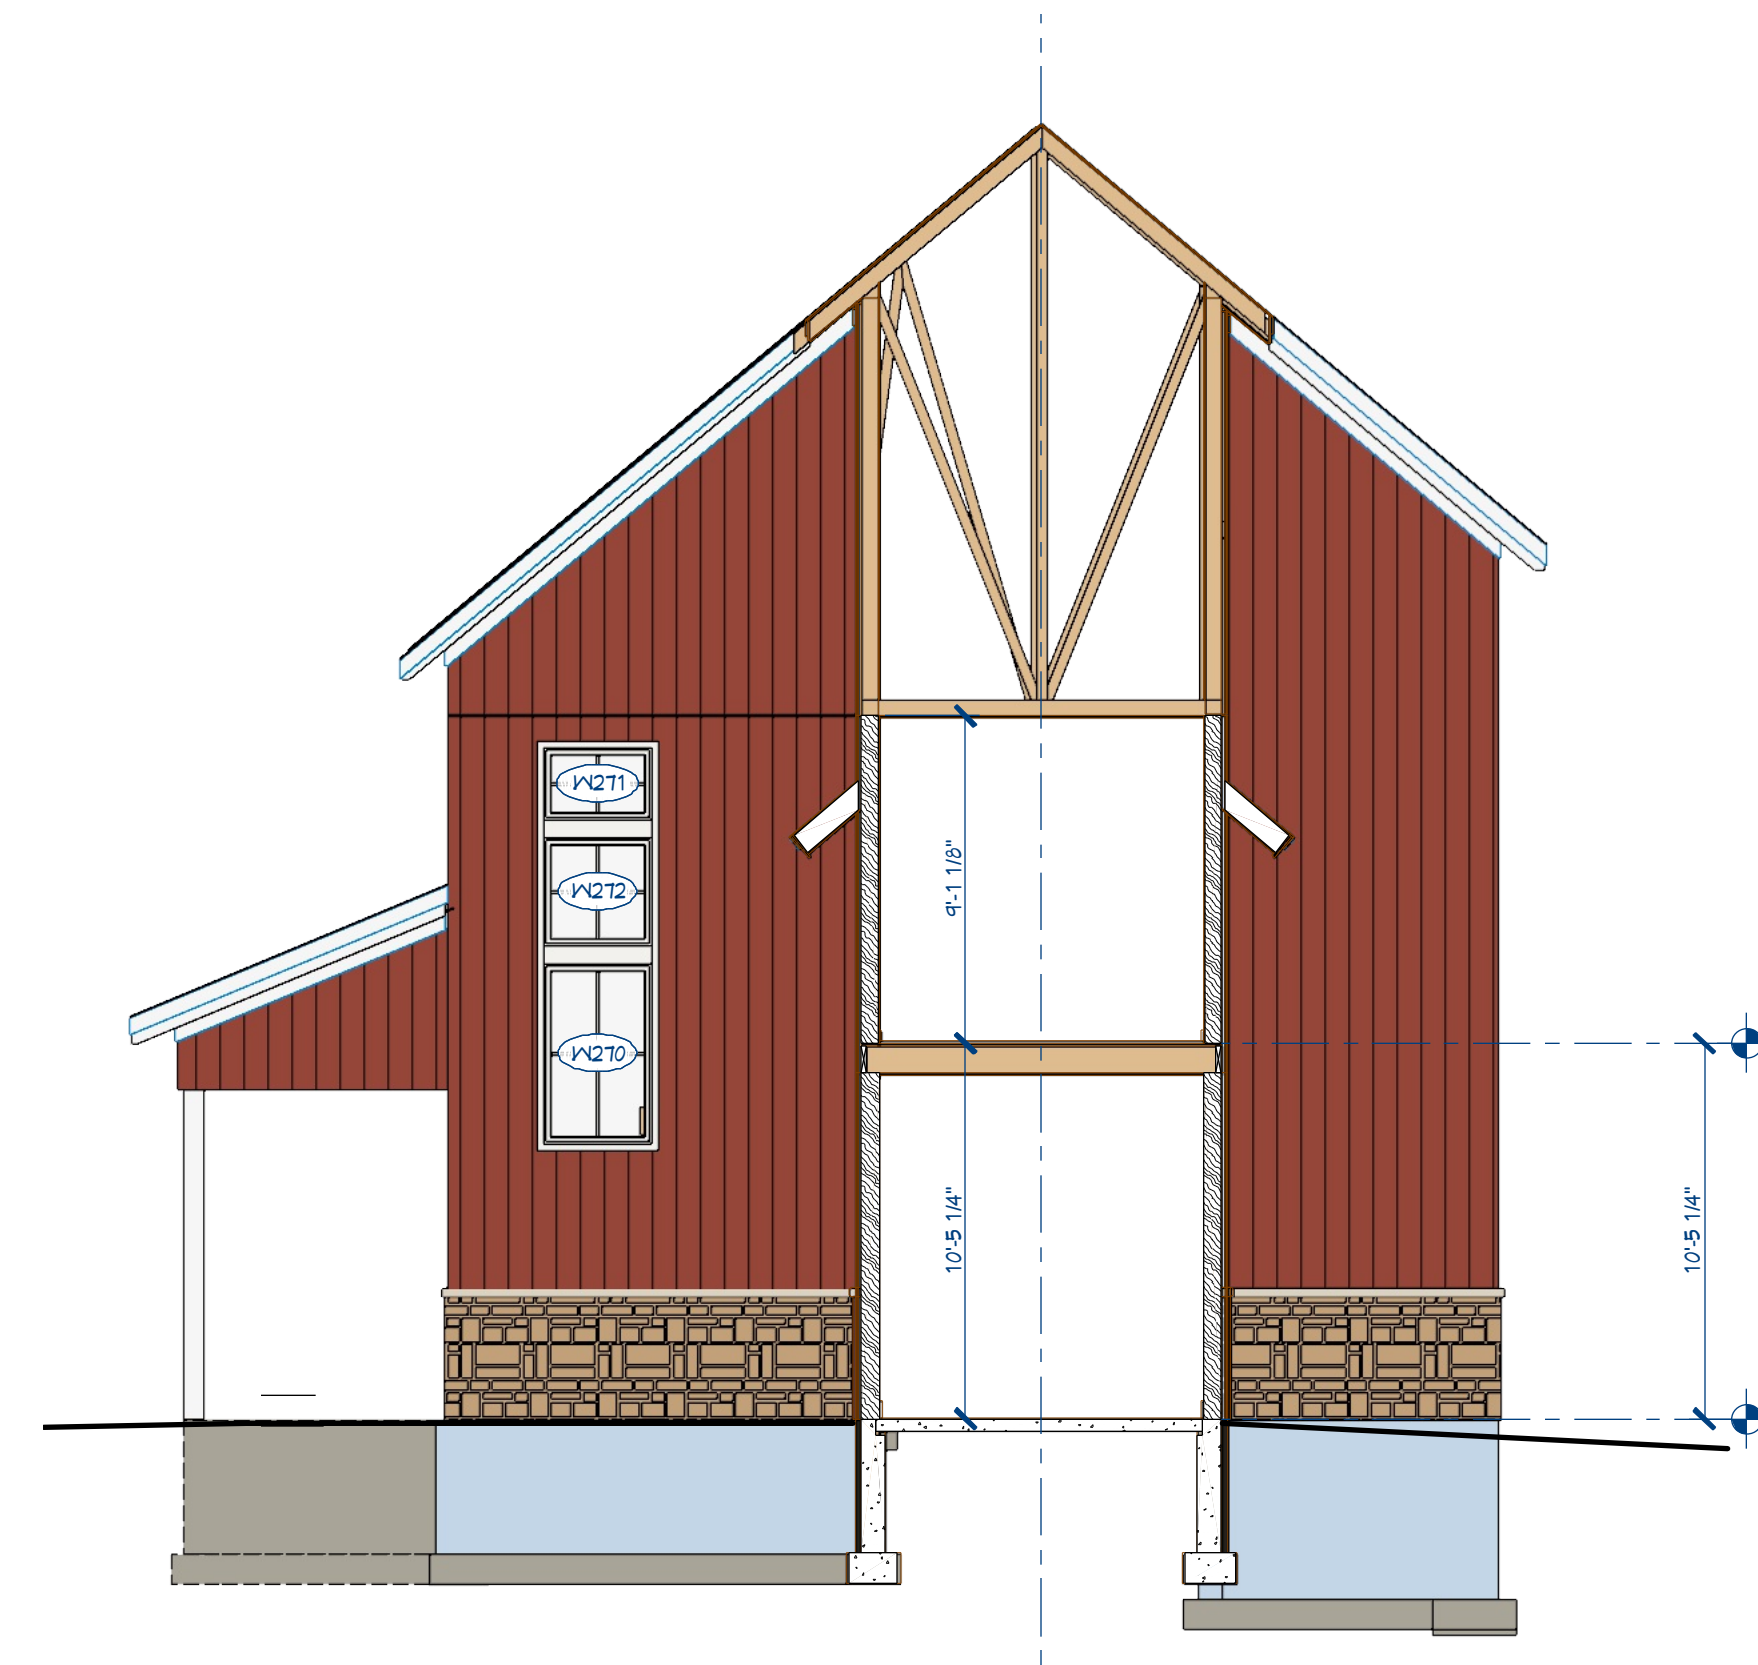

5 Building Section
SCALE: 3/16" = 1'-0"

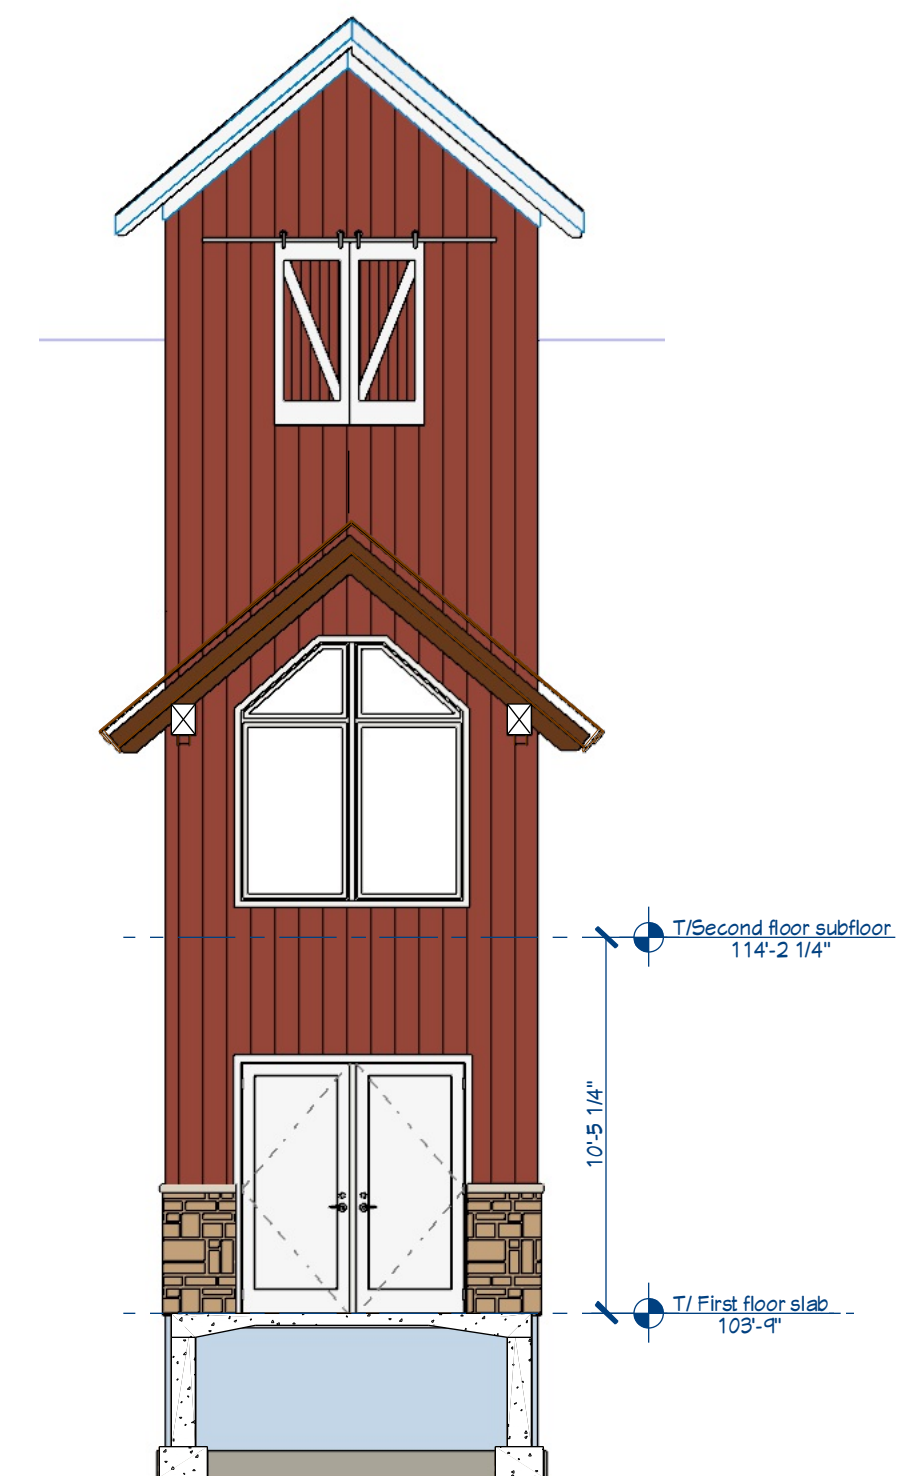


6 Building Section
SCALE: 3/16" = 1'-0"

The design represented by these drawings is the sole property of Bouril Design Studio, LLC. These drawings, regardless of media or format, may not be copied or reproduced without the written consent of Bouril Design Studio, LLC, of Madison, Wisconsin.

CONSTRUCTION DRAWINGS

Bouril Design Studio, LLC
6405 Olson Rd., Madison, Wisconsin 53719
608-833-5400 www.bourilstudio.com

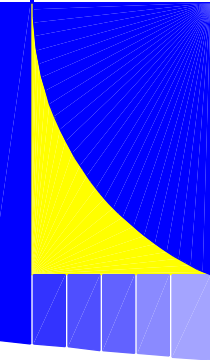

Mary Ann McKenzie - Four Winds Farm for
Barn Remodel/ Addition
1913 S. Fish Hatchery Rd
Fitchburg, WI 53575





#	revision	index
1	10/11/19	ADDENDUM #1

project #: 19016
date: 10/03/2019
drawn by: jlm

A8



EPA:	0.95 ft ² (.09 m ²)
Length:	26" (66.0 cm)
Width:	13" (33.0 cm)
Height₁:	3" (7.62 cm)
Height₂:	7" (17.8 cm)
Weight (max):	16 lbs (7.25 kg)

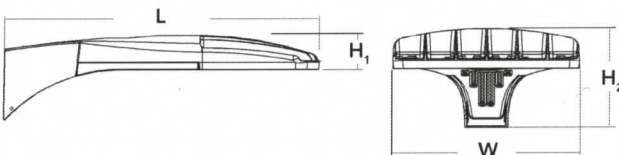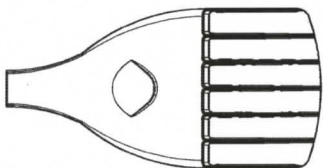

A+ Capable options indicated by this color background.

EXAMPLE: DSX0 LED P6 40K T3M MVOLT SPA NLTAIR2 PIRHN DDBXD

Control options		Other options		Finish <i>(required)</i>	
Shipped installed		PIR	High/low, motion/ambient sensor, 8-15' mounting height, ambient sensor enabled at 5fc ^{14,15}	Shipped installed	DDBXD Dark bronze
NLTAIR2	nLight AIR generation 2 enabled ^{8,9}	PIRHH	High/low, motion/ambient sensor, 15-30' mounting height, ambient sensor enabled at 5fc ^{14,15}	HS House-side shield ¹⁷	DBLXD Black
PIRHN	Network, high/low motion/ambient sensor ¹⁰	PIR1FC3V	High/low, motion/ambient sensor, 8-15' mounting height, ambient sensor enabled at 1fc ^{14,15}	SF Single fuse (120, 277, 347V) ⁴	DNAXD Natural aluminum
PER	NEMA twist-lock receptacle only (control ordered separate) ¹¹	PIRH1FC3V	High/low, motion/ambient sensor, 15-30' mounting height, ambient sensor enabled at 1fc ^{14,15}	DF Double fuse (208, 240, 480V) ⁴	DWHXD White
PER5	Five-pin receptacle only (control ordered separate) ^{11,12}	FAO	Field adjustable output ¹⁶	L90 Left rotated optics ¹	DDBTXD Textured dark bronze
PER7	Seven-pin receptacle only (leads exit fixture) (control ordered separate) ^{11,12}			R90 Right rotated optics ¹	DBLBXD Textured black
DMG	0-10V dimming extend out back of housing for external control (control ordered separate) ¹³			DDL Diffused drop lens ¹⁷	DNATXD Textured natural aluminum
				Shipped separately	DWHGXD Textured white
				BS Bird spikes ¹⁸	
				EGS External glare shield ¹⁸	



Ordering Information

Accessories

Ordered and shipped separately.




DLL127F 1.5 IJ	Photocell - SSL twist-lock (120-277V) ¹⁹
DLL347F 1.5 CUL JU	Photocell - SSL twist-lock (347V) ¹⁹
DLL480F 1.5 CUL JU	Photocell - SSL twist-lock (480V) ¹⁹
DSHORT SBK U	Shorting cap ¹⁹
DSXHS 20C U	House-side shield for P1, P2, P3 and P4 ¹⁷
DSXHS 30C U	House-side shield for P10, P11, P12 and P13 ¹⁷
DSXHS 40C U	House-side shield for P5, P6 and P7 ¹⁷
DSXDDL U	Diffused drop lens (polycarbonate) ¹⁷
PUMBA DDBXD U ^a	Square and round pole universal mounting bracket adaptor (specify finish) ²⁰
KMA8 DDBXD U	Mast arm mounting bracket adaptor (specify finish) ⁸

For more control options, visit [DTL](#) and [ROAM](#) online.
Link to [nLight Air 2](#)

NOTES



- P10, P11, P12 and P13 and rotated options (L90 or R90) only available together.
- Not available with HS or DDL.
- MVOLT driver operates on any line voltage from 120-277V (50/60 Hz).
- Single fuse (SF) requires 120V, 277V or 347V. Double fuse (DF) requires 208V, 240V or 480V.
- Not available with BL30, BL50 or PNMT options.
- Universal mounting brackets intended for retrofit on existing pre-drilled poles only. 1.5 G vibration load rating per ANCI C136.31.
- Must order fixture with SPA mounting. Must be ordered as a separate accessory; see Accessories information. For use with 2-3/8" mast arm (not included).
- Must be ordered with PIRHN.
- Sensor cover available only in dark bronze, black, white and natural aluminum colors.
- Must be ordered with NLTAIR2. For more information on nLight Air 2 visit [this link](#).
- Photocell ordered and shipped as a separate line item from Acuity Brands Controls. See accessories. Shorting Cap included.
- If ROAM[®] node required, it must be ordered and shipped as a separate line item from Acuity Brands Controls. Shorting Cap included.
- DMG not available with PIRHN, PER5, PER7, PIR, PIRH, PIR1FC3V or PIRH1FC3V.
- Reference Motion Sensor table on page 3.
- Reference PER Table on page 3 to see functionality.
- Not available with other dimming controls options.
- Not available with BLC, LCCO and RCCO distribution.
- Must be ordered with fixture for factory pre-drilling.
- Requires luminaire to be specified with PER, PER5 or PER7 option. See PER Table on page 3.
- For retrofit use only.

EGS – External Glare Shield

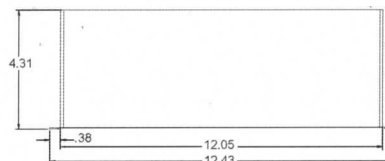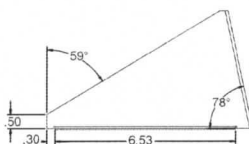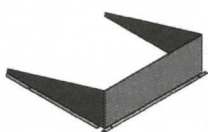

Drilling

HANDHOLE ORIENTATION (from top of pole)

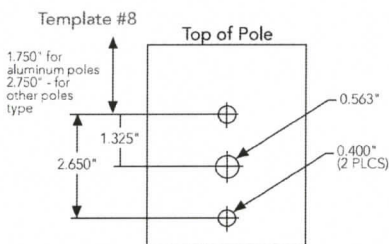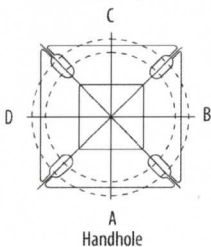

Tenon Mounting Slipfitter

Tenon O.D.	Single Unit	2 at 180°	2 at 90°	3 at 120°	3 at 90°	4 at 90°
2-3/8"	AST20-190	AST20-280	AST20-290	AST20-320	AST20-390	AST20-490
2-7/8"	AST25-190	AST25-280	AST25-290	AST25-320	AST25-390	AST25-490
4"	AST35-190	AST35-280	AST35-290	AST35-320	AST35-390	AST35-490

Mounting Option	Drilling Template	Single	2 @ 180	2 @ 90	3 @ 90	3 @ 120	4 @ 90
Head Location		Side B	Side B & D	Side B & C	Side B, C & D	Round Pole Only	Side A, B, C & D
Drill Nomenclature	#8	DM19AS	DM28AS	DM29AS	DM39AS	DM32AS	DM49AS
Minimum Acceptable Outside Pole Dimension							
SPA	#8	2-7/8"	2-7/8"	3.5"	3.5"		3.5"
RPA	#8	2-7/8"	2-7/8"	3.5"	3.5"	3"	3.5"
SPUMBA	#5	2-7/8"	3"	4"	4"		4"
RPUMBA	#5	2-7/8"	3.5"	5"	5"	3.5"	5"



COMMERCIAL OUTDOOR

One Lithonia Way • Conyers, Georgia 30012 • Phone: 800.705.7378 • [www.lithonia.com](#)
© 2011-2019 Acuity Brands Lighting, Inc. All rights reserved.






DSX0-LED
Rev. 09/12/19
Page 2 of 8

Photometric Diagrams





To see complete photometric reports or download .ies files for this product, visit Lithonia Lighting's [D-Series Area Size 0 homepage](#).

Isofootcandle plots for the DSX0 LED 40C 1000 40K. Distances are in units of mounting height (20').





LEGEND

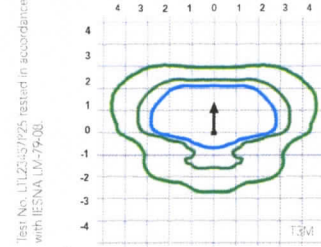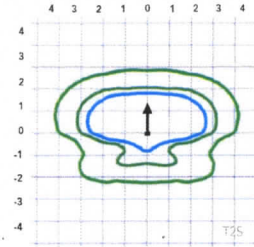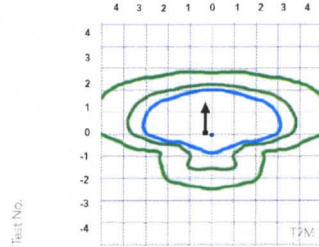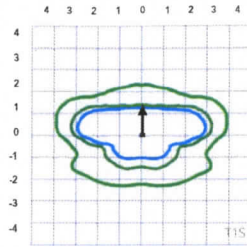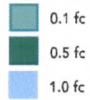




Test No. T1, T2, T3, T4, T5 tested in accordance with IESNA LM-79-08

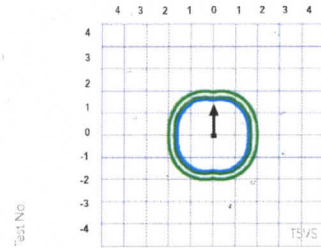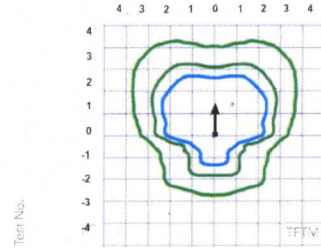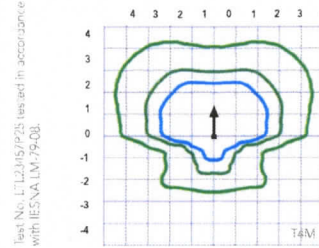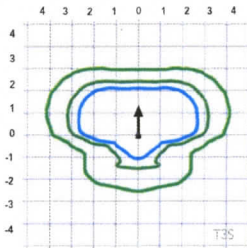

Test No. T1, T2, T3, T4, T5 tested in accordance with IESNA LM-79-08

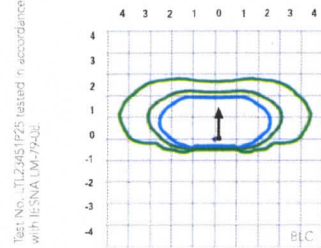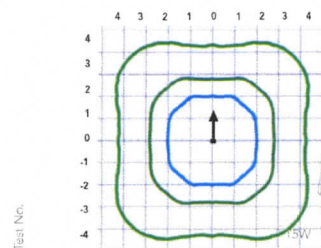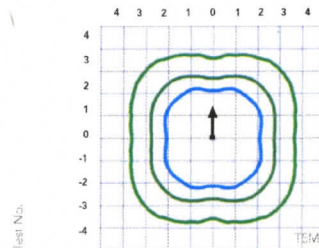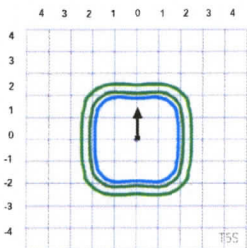

Test No. T1, T2, T3, T4, T5 tested in accordance with IESNA LM-79-08

 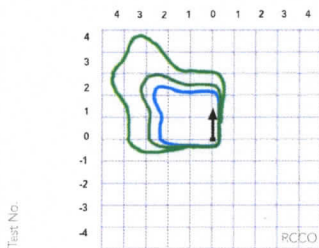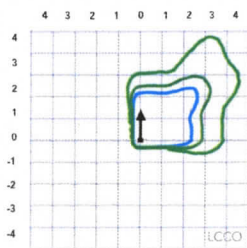

Test No. T1, T2, T3, T4, T5 tested in accordance with IESNA LM-79-08

Performance Data

Lumen Ambient Temperature (LAT) Multipliers

Use these factors to determine relative lumen output for average ambient temperatures from 0-40°C (32-104°F).

Ambient		Lumen Multiplier
0°C	32°F	1.04
5°C	41°F	1.04
10°C	50°F	1.03
15°C	59°F	1.02
20°C	68°F	1.01
25°C	77°F	1.00
30°C	86°F	0.99
35°C	95°F	0.98
40°C	104°F	0.97

Projected LED Lumen Maintenance

Data references the extrapolated performance projections for the platforms noted in a **25°C ambient**, based on 10,000 hours of LED testing (tested per IESNA LM-80-08 and projected per IESNA TM-21-11).

To calculate LLF, use the lumen maintenance factor that corresponds to the desired number of operating hours below. For other lumen maintenance values, contact factory.

Operating Hours	Lumen Maintenance Factor
25,000	0.96
50,000	0.92
100,000	0.85

Motion Sensor Default Settings						
Option	Dimmed State	High Level (when triggered)	Photocell Operation	Dwell Time	Ramp-up Time	Ramp-down Time
PIR or PIRH	3V (37%) Output	10V (100%) Output	Enabled @ 5FC	5 min	3 sec	5 min
*PIR1FC3V or PIRH1FC3V	3V (37%) Output	10V (100%) Output	Enabled @ 1FC	5 min	3 sec	5 min

*for use with separate Dusk to Dawn or timer.

Electrical Load

					Current (A)					
	Performance Package	LED Count	Drive Current	Wattage	120	208	240	277	347	480
Forward Optics (Non-Rotated)	P1	20	530	38	0.32	0.18	0.15	0.15	0.10	0.08
	P2	20	700	49	0.41	0.23	0.20	0.19	0.14	0.11
	P3	20	1050	71	0.60	0.37	0.32	0.27	0.21	0.15
	P4	20	1400	92	0.77	0.45	0.39	0.35	0.28	0.20
	P5	40	700	89	0.74	0.43	0.38	0.34	0.26	0.20
	P6	40	1050	134	1.13	0.65	0.55	0.48	0.39	0.29
	P7	40	1300	166	1.38	0.80	0.69	0.60	0.50	0.37
Rotated Optics (Requires L90 or R90)	P10	30	530	53	0.45	0.26	0.23	0.21	0.16	0.12
	P11	30	700	72	0.60	0.35	0.30	0.27	0.20	0.16
	P12	30	1050	104	0.88	0.50	0.44	0.39	0.31	0.23
	P13	30	1300	128	1.08	0.62	0.54	0.48	0.37	0.27

Controls Options

Nomenclature	Description	Functionality	Primary control device	Notes
FAO	Field adjustable output device installed inside the luminaire; wired to the driver dimming leads.	Allows the luminaire to be manually dimmed, effectively trimming the light output.	FAO device	Cannot be used with other controls options that need the 0-10V leads
DS	Drivers wired independently for 50/50 luminaire operation	The luminaire is wired to two separate circuits, allowing for 50/50 operation.	Independently wired drivers	Requires two separately switched circuits. Consider nLight AIR as a more cost effective alternative.
PERS or PER7	Twist-lock photocell receptacle	Compatible with standard twist-lock photocells for dusk to dawn operation, or advanced control nodes that provide 0-10V dimming signals.	Twist-lock photocells such as DLL Elite or advanced control nodes such as ROAM.	Pins 4 & 5 to dimming leads on driver, Pins 6 & 7 are capped inside luminaire
PIR or PIRH	Motion sensors with integral photocell. PIR for 8-15' mounting; PIRH for 15-30' mounting	Luminaires dim when no occupancy is detected.	Acuity Controls SBOR	Also available with PIRH1FC3V when the sensor photocell is used for dusk-to-dawn operation.
NLTAIR2 PIRHN	nLight AIR enabled luminaire for motion sensing, photocell and wireless communication.	Motion and ambient light sensing with group response. Scheduled dimming with motion sensor over-ride when wirelessly connected to the nLight Eclipse.	nLight AIR rSDGR	nLight AIR sensors can be programmed and commissioned from the ground using the CLAIRity Pro app.



Performance Data

Lumen Output

Lumen values are from photometric tests performed in accordance with IESNA LM-79-08. Data is considered to be representative of the configurations shown, within the tolerances allowed by Lighting Facts. Contact factory for performance data on any configurations not shown here.

Forward Optics																			
Power Package	LED Count	Drive Current	System Watts	Dist. Type	30K (3000 K, 70 CRI)					40K (4000 K, 70 CRI)					50K (5000 K, 70 CRI)				
					Lumens	B	U	G	LPW	Lumens	B	U	G	LPW	Lumens	B	U	G	LPW
P1	20	530	38W	T1S	4,369	1	0	1	115	4,706	1	0	1	124	4,766	1	0	1	125
				T2S	4,364	1	0	1	115	4,701	1	0	1	124	4,761	1	0	1	125
				T2M	4,387	1	0	1	115	4,726	1	0	1	124	4,785	1	0	1	126
				T3S	4,248	1	0	1	112	4,577	1	0	1	120	4,634	1	0	1	122
				T3M	4,376	1	0	1	115	4,714	1	0	1	124	4,774	1	0	1	126
				T4M	4,281	1	0	1	113	4,612	1	0	2	121	4,670	1	0	2	123
				TFTM	4,373	1	0	1	115	4,711	1	0	2	124	4,771	1	0	2	126
				TSVS	4,548	2	0	0	120	4,900	2	0	0	129	4,962	2	0	0	131
				TSS	4,552	2	0	0	120	4,904	2	0	0	129	4,966	2	0	0	131
				TSM	4,541	3	0	1	120	4,891	3	0	1	129	4,953	3	0	1	130
				TSW	4,576	3	0	2	120	4,929	3	0	2	130	4,992	3	0	2	131
				BLC	3,586	1	0	1	94	3,863	1	0	1	102	3,912	1	0	1	103
				LCCO	2,668	1	0	1	70	2,874	1	0	2	76	2,911	1	0	2	77
				RCCO	2,668	1	0	1	70	2,874	1	0	2	76	2,911	1	0	2	77
P2	20	700	49W	T1S	5,570	1	0	1	114	6,001	1	0	1	122	6,077	2	0	2	124
				T2S	5,564	1	0	2	114	5,994	1	0	2	122	6,070	2	0	2	124
				T2M	5,593	1	0	1	114	6,025	1	0	1	123	6,102	1	0	1	125
				T3S	5,417	1	0	2	111	5,835	1	0	2	119	5,909	2	0	2	121
				T3M	5,580	1	0	2	114	6,011	1	0	2	123	6,087	1	0	2	124
				T4M	5,458	1	0	2	111	5,880	1	0	2	120	5,955	1	0	2	122
				TFTM	5,576	1	0	2	114	6,007	1	0	2	123	6,083	1	0	2	124
				TSVS	5,799	2	0	0	118	6,247	2	0	0	127	6,327	2	0	0	129
				TSS	5,804	2	0	0	118	6,252	2	0	0	128	6,332	2	0	1	129
				TSM	5,789	3	0	1	118	6,237	3	0	1	127	6,316	3	0	1	129
				TSW	5,834	3	0	2	119	6,285	3	0	2	128	6,364	3	0	2	130
				BLC	4,572	1	0	1	93	4,925	1	0	1	101	4,987	1	0	1	102
				LCCO	3,402	1	0	2	69	3,665	1	0	2	75	3,711	1	0	2	76
				RCCO	3,402	1	0	2	69	3,665	1	0	2	75	3,711	1	0	2	76
P3	20	1050	71W	T1S	7,833	2	0	2	110	8,438	2	0	2	119	8,545	2	0	2	120
				T2S	7,825	2	0	2	110	8,429	2	0	2	119	8,536	2	0	2	120
				T2M	7,865	2	0	2	111	8,473	2	0	2	119	8,580	2	0	2	121
				T3S	7,617	2	0	2	107	8,205	2	0	2	116	8,309	2	0	2	117
				T3M	7,846	2	0	2	111	8,452	2	0	2	119	8,559	2	0	2	121
				T4M	7,675	2	0	2	108	8,269	2	0	2	116	8,373	2	0	2	118
				TFTM	7,841	2	0	2	110	8,447	2	0	2	119	8,554	2	0	2	120
				TSVS	8,155	3	0	0	115	8,785	3	0	0	124	8,896	3	0	0	125
				TSS	8,162	3	0	1	115	8,792	3	0	1	124	8,904	3	0	1	125
				TSM	8,141	3	0	2	115	8,770	3	0	2	124	8,881	3	0	2	125
				TSW	8,204	3	0	2	116	8,838	4	0	2	124	8,950	4	0	2	126
				BLC	6,429	1	0	2	91	6,926	1	0	2	98	7,013	1	0	2	99
				LCCO	4,784	1	0	2	67	5,153	1	0	2	73	5,218	1	0	2	73
				RCCO	4,784	1	0	2	67	5,153	1	0	2	73	5,218	1	0	2	73
P4	20	1400	92W	T1S	9,791	2	0	2	106	10,547	2	0	2	115	10,681	2	0	2	116
				T2S	9,780	2	0	2	106	10,536	2	0	2	115	10,669	2	0	2	116
				T2M	9,831	2	0	2	107	10,590	2	0	2	115	10,724	2	0	2	117
				T3S	9,521	2	0	2	103	10,256	2	0	2	111	10,386	2	0	2	113
				T3M	9,807	2	0	2	107	10,565	2	0	2	115	10,698	2	0	2	116
				T4M	9,594	2	0	2	104	10,335	2	0	3	112	10,466	2	0	3	114
				TFTM	9,801	2	0	2	107	10,558	2	0	2	115	10,692	2	0	2	116
				TSVS	10,193	3	0	1	111	10,981	3	0	1	119	11,120	3	0	1	121
				TSS	10,201	3	0	1	111	10,990	3	0	1	119	11,129	3	0	1	121
				TSM	10,176	4	0	2	111	10,962	4	0	2	119	11,101	4	0	2	121
				TSW	10,254	4	0	3	111	11,047	4	0	3	120	11,186	4	0	3	122
				BLC	8,036	1	0	2	87	8,656	1	0	2	94	8,766	1	0	2	95
				LCCO	5,979	1	0	2	65	6,441	1	0	2	70	6,523	1	0	3	71
					5,979	1	0	2	65	6,441	1	0	2	70	6,523	1	0	3	71

Performance Data

Lumen Output

Lumen values are from photometric tests performed in accordance with IESNA LM-79-08. Data is considered to be representative of the configurations shown, within the tolerances allowed by Lighting Facts. Contact factory for performance data on any configurations not shown here.

Forward Optics																					
Power Package	LED Count	Drive Current	System Watts	Dist. Type	30K (3000 K, 70 CRI)						40K (4000 K, 70 CRI)					50K (5000 K, 70 CRI)					
					Lumens	B	U	G	LPW	Lumens	B	U	G	LPW	Lumens	B	U	G	LPW		
P5	40	700	89W	T1S	10,831	2	0	2	122	11,668	2	0	2	131	11,816	2	0	2	133		
				T2S	10,820	2	0	2	122	11,656	2	0	2	131	11,803	2	0	2	133		
				T2M	10,876	2	0	2	122	11,716	2	0	2	132	11,864	2	0	2	133		
				T3S	10,532	2	0	2	118	11,346	2	0	2	127	11,490	2	0	2	129		
				T3M	10,849	2	0	2	122	11,687	2	0	2	131	11,835	2	0	2	133		
				T4M	10,613	2	0	3	119	11,434	2	0	3	128	11,578	2	0	3	130		
				TFTM	10,842	2	0	2	122	11,680	2	0	2	131	11,828	2	0	2	133		
				TSVS	11,276	3	0	1	127	12,148	3	0	1	136	12,302	3	0	1	138		
				TSS	11,286	3	0	1	127	12,158	3	0	1	137	12,312	3	0	1	138		
				TSM	11,257	4	0	2	126	12,127	4	0	2	136	12,280	4	0	2	138		
				TSW	11,344	4	0	3	127	12,221	4	0	3	137	12,375	4	0	3	139		
				BLC	8,890	1	0	2	100	9,576	1	0	2	108	9,698	1	0	2	109		
				LCCO	6,615	1	0	3	74	7,126	1	0	3	80	7,216	1	0	3	81		
				RCCO	6,615	1	0	3	74	7,126	1	0	3	80	7,216	1	0	3	81		
P6	40	1050	134W	T1S	14,805	3	0	3	110	15,949	3	0	3	119	16,151	3	0	3	121		
				T2S	14,789	3	0	3	110	15,932	3	0	3	119	16,134	3	0	3	120		
				T2M	14,865	3	0	3	111	16,014	3	0	3	120	16,217	3	0	3	121		
				T3S	14,396	3	0	3	107	15,509	3	0	3	116	15,705	3	0	3	117		
				T3M	14,829	2	0	3	111	15,975	3	0	3	119	16,177	3	0	3	121		
				T4M	14,507	2	0	3	108	15,628	3	0	3	117	15,826	3	0	3	118		
				TFTM	14,820	2	0	3	111	15,965	3	0	3	119	16,167	3	0	3	121		
				TSVS	15,413	4	0	1	115	16,604	4	0	1	124	16,815	4	0	1	125		
				TSS	15,426	3	0	1	115	16,618	4	0	1	124	16,828	4	0	1	126		
				TSM	15,387	4	0	2	115	16,576	4	0	2	124	16,786	4	0	2	125		
				TSW	15,506	4	0	3	116	16,704	4	0	3	125	16,915	4	0	3	126		
				BLC	12,151	1	0	2	91	13,090	1	0	2	98	13,255	1	0	2	99		
				LCCO	9,041	1	0	3	67	9,740	1	0	3	73	9,863	1	0	3	74		
				RCCO	9,041	1	0	3	67	9,740	1	0	3	73	9,863	1	0	3	74		
P7	40	1300	166W	T1S	17,023	3	0	3	103	18,338	3	0	3	110	18,570	3	0	3	112		
				T2S	17,005	3	0	3	102	18,319	3	0	3	110	18,551	3	0	3	112		
				T2M	17,092	3	0	3	103	18,413	3	0	3	111	18,646	3	0	3	112		
				T3S	16,553	3	0	3	100	17,832	3	0	3	107	18,058	3	0	3	109		
				T3M	17,051	3	0	3	103	18,369	3	0	3	111	18,601	3	0	3	112		
				T4M	16,681	3	0	3	100	17,969	3	0	3	108	18,197	3	0	3	110		
				TFTM	17,040	3	0	3	103	18,357	3	0	4	111	18,590	3	0	4	112		
				TSVS	17,723	4	0	1	107	19,092	4	0	1	115	19,334	4	0	1	116		
				TSS	17,737	4	0	2	107	19,108	4	0	2	115	19,349	4	0	2	117		
				TSM	17,692	4	0	2	107	19,059	4	0	2	115	19,301	4	0	2	116		
				TSW	17,829	5	0	3	107	19,207	5	0	3	116	19,450	5	0	3	117		
				BLC	13,971	2	0	2	84	15,051	2	0	2	91	15,241	2	0	2	92		
				LCCO	10,396	1	0	3	63	11,199	1	0	3	67	11,341	1	0	3	68		
					10,396	1	0	3	63	11,199	1	0	3	67	11,341	1	0	3	68		

Performance Data

Lumen Output

Lumen values are from photometric tests performed in accordance with IESNA LM-79-08. Data is considered to be representative of the configurations shown, within the tolerances allowed by Lighting Facts. Contact factory for performance data on any configurations not shown here.

Rotated Optics																						
Power Package	LED Count	Drive Current	System Watts	Dist. Type	30K (3000 K, 70 CRI)					40K (4000 K, 70 CRI)					50K (5000 K, 70 CRI)							
					Lumens	B	U	G	LPW	Lumens	B	U	G	LPW	Lumens	B	U	G	LPW			
P10	30	530	53W	T1S	6,727	2	0	2	127	7,247	3	0	3	137	7,339	3	0	3	138			
				T2S	6,689	3	0	3	126	7,205	3	0	3	136	7,297	3	0	3	138			
				T2M	6,809	3	0	3	128	7,336	3	0	3	138	7,428	3	0	3	140			
				T3S	6,585	3	0	3	124	7,094	3	0	3	134	7,183	3	0	3	136			
				T3M	6,805	3	0	3	128	7,331	3	0	3	138	7,424	3	0	3	140			
				T4M	6,677	3	0	3	126	7,193	3	0	3	136	7,284	3	0	3	137			
				TFTM	6,850	3	0	3	129	7,379	3	0	3	139	7,472	3	0	3	141			
				TSVS	6,898	3	0	0	130	7,431	3	0	0	140	7,525	3	0	0	142			
				TSS	6,840	2	0	1	129	7,368	2	0	1	139	7,461	2	0	1	141			
				TSM	6,838	3	0	1	129	7,366	3	0	2	139	7,460	3	0	2	141			
				TSW	6,777	3	0	2	128	7,300	3	0	2	138	7,393	3	0	2	139			
				BLC	5,626	2	0	2	106	6,060	2	0	2	114	6,137	2	0	2	116			
				LCCO	4,018	1	0	2	76	4,328	1	0	2	82	4,383	1	0	2	83			
				RCCO	4,013	3	0	3	76	4,323	3	0	3	82	4,377	3	0	3	83			
				T1S	8,594	3	0	3	119	9,258	3	0	3	129	9,376	3	0	3	130			
				T2S	8,545	3	0	3	119	9,205	3	0	3	128	9,322	3	0	3	129			
P11	30	700	72W	T2M	8,699	3	0	3	121	9,371	3	0	3	130	9,490	3	0	3	132			
				T3S	8,412	3	0	3	117	9,062	3	0	3	126	9,177	3	0	3	127			
				T3M	8,694	3	0	3	121	9,366	3	0	3	130	9,484	3	0	3	132			
				T4M	8,530	3	0	3	118	9,189	3	0	3	128	9,305	3	0	3	129			
				TFTM	8,750	3	0	3	122	9,427	3	0	3	131	9,546	3	0	3	133			
				TSVS	8,812	3	0	0	122	9,493	3	0	0	132	9,613	3	0	0	134			
				TSS	8,738	3	0	1	121	9,413	3	0	1	131	9,532	3	0	1	132			
				TSM	8,736	3	0	2	121	9,411	3	0	2	131	9,530	3	0	2	132			
				TSW	8,657	4	0	2	120	9,326	4	0	2	130	9,444	4	0	2	131			
				BLC	7,187	3	0	3	100	7,742	3	0	3	108	7,840	3	0	3	109			
				LCCO	5,133	1	0	2	71	5,529	1	0	2	77	5,599	1	0	2	78			
				RCCO	5,126	3	0	3	71	5,522	3	0	3	77	5,592	3	0	3	78			
				T1S	12,149	3	0	3	117	13,088	3	0	3	126	13,253	3	0	3	127			
				T2S	12,079	4	0	4	116	13,012	4	0	4	125	13,177	4	0	4	127			
				T2M	12,297	3	0	3	118	13,247	3	0	3	127	13,415	3	0	3	129			
				T3S	11,891	4	0	4	114	12,810	4	0	4	123	12,972	4	0	4	125			
T3M	12,290	3	0	3	118	13,239	4	0	4	127	13,407	4	0	4	129							
T4M	12,058	4	0	4	116	12,990	4	0	4	125	13,154	4	0	4	126							
TFTM	12,369	4	0	4	119	13,325	4	0	4	128	13,494	4	0	4	130							
TSVS	12,456	3	0	1	120	13,419	3	0	1	129	13,589	4	0	1	131							
TSS	12,351	3	0	1	119	13,306	3	0	1	128	13,474	3	0	1	130							
TSM	12,349	4	0	2	119	13,303	4	0	2	128	13,471	4	0	2	130							
TSW	12,238	4	0	3	118	13,183	4	0	3	127	13,350	4	0	3	128							
BLC	10,159	3	0	3	98	10,944	3	0	3	105	11,083	3	0	3	107							
LCCO	7,256	1	0	3	70	7,816	1	0	3	75	7,915	1	0	3	76							
RCCO	7,246	3	0	3	70	7,806	4	0	4	75	7,905	4	0	4	76							
P12	30	1050	104W	T1S	14,438	3	0	3	113	15,554	3	0	3	122	15,751	3	0	3	123			
				T2S	14,355	4	0	4	112	15,465	4	0	4	121	15,660	4	0	4	122			
				T2M	14,614	3	0	3	114	15,744	4	0	4	123	15,943	4	0	4	125			
				T3S	14,132	4	0	4	110	15,224	4	0	4	119	15,417	4	0	4	120			
				T3M	14,606	4	0	4	114	15,735	4	0	4	123	15,934	4	0	4	124			
				T4M	14,330	4	0	4	112	15,438	4	0	4	121	15,633	4	0	4	122			
				TFTM	14,701	4	0	4	115	15,836	4	0	4	124	16,037	4	0	4	125			
				TSVS	14,804	4	0	1	116	15,948	4	0	1	125	16,150	4	0	1	126			
				TSS	14,679	3	0	1	115	15,814	3	0	1	124	16,014	3	0	1	125			
				TSM	14,676	4	0	2	115	15,810	4	0	2	124	16,010	4	0	2	125			
				TSW	14,544	4	0	3	114	15,668	4	0	3	122	15,866	4	0	3	124			
				BLC	7919	3	0	3	62	8531	3	0	3	67	8639	3	0	3	67			
				LCCO	5145	1	0	2	40	5543	1	0	2	43	5613	1	0	2	44			
					5139	3	0	3	40	5536	3	0	3	43	5606	3	0	3	44			
				P13	30	1300	128W															

A+ Capable Luminaire

This item is an A+ capable luminaire, which has been designed and tested to provide consistent color appearance and system-level interoperability.

- All configurations of this luminaire meet the Acuity Brands' specification for chromatic consistency
- This luminaire is A+ Certified when ordered with DTL® controls marked by a shaded background. DTL DLL equipped luminaires meet the A+ specification for luminaire to photocontrol interoperability¹
- This luminaire is part of an A+ Certified solution for ROAM® or XPoint™ Wireless control networks, providing out-of-the-box control compatibility with simple commissioning, when ordered with drivers and control options marked by a shaded background¹

To learn more about A+, visit www.acuitybrands.com/aplus.

1. See ordering tree for details.

2. A+ Certified Solutions for ROAM require the order of one ROAM node per luminaire.

Sold Separately: [Link to Roam](#); [Link to DTL DLL](#)

FEATURES & SPECIFICATIONS

INTENDED USE

The sleek design of the D-Series Size 0 reflects the embedded high performance LED technology. It is ideal for many commercial and municipal applications, such as parking lots, plazas, campuses, and pedestrian areas.

CONSTRUCTION

Single-piece die-cast aluminum housing has integral heat sink fins to optimize thermal management through conductive and convective cooling. Modular design allows for ease of maintenance and future light engine upgrades. The LED driver is mounted in direct contact with the casting to promote low operating temperature and long life. Housing is completely sealed against moisture and environmental contaminants (IP65). Low EPA (0.95 ft²) for optimized pole wind loading.

FINISH

Exterior parts are protected by a zinc-infused Super Durable TGIC thermoset powder coat finish that provides superior resistance to corrosion and weathering. A tightly controlled multi-stage process ensures a minimum 3 mils thickness for a finish that can withstand extreme climate changes without cracking or peeling. Available in both textured and non-textured finishes.

OPTICS

Precision-molded proprietary acrylic lenses are engineered for superior area lighting distribution, uniformity, and pole spacing. Light engines are available in 3000 K, 4000 K or 5000 K (70 CRI) configurations. The D-Series Size 0 has zero uplight and qualifies as a Nighttime Friendly™ product, meaning it is consistent with the LEED® and Green Globes™ criteria for eliminating wasteful uplight.

ELECTRICAL

Light engine(s) configurations consist of high-efficacy LEDs mounted to metal-core circuit boards to maximize heat dissipation and promote long life (up to L85/100,000 hours at 25°C). Class 1 electronic drivers are designed to have a power factor >90%, THD <20%, and an expected life of 100,000 hours with <1% failure rate. Easily serviceable 10kV surge protection device meets a minimum Category C Low operation (per ANSI/IEEE C62.41.2).

STANDARD CONTROLS

The DSX0 LED area luminaire has a number of control options. Dusk to dawn controls can be utilized via optional NEMA twist-lock photocell receptacles. Integrated motion sensors with on-board photocells feature field-adjustable programming and are suitable for mounting heights up to 30 feet.

nLIGHT AIR CONTROLS

The DSX0 LED area luminaire is also available with nLight® AIR for the ultimate in wireless control. This powerful controls platform provides out-of-the-box basic motion sensing and photocontrol functionality and is suitable for mounting heights up to 40 feet. Once commissioned using a smartphone and the easy-to-use CLAIRITY app, nLight AIR equipped luminaires can be grouped, resulting in motion sensor and photocell group response without the need for additional equipment. Scheduled dimming with motion sensor over-ride can be achieved when used with the nLight Eclipse. Additional information about nLight Air can be found [here](#).

INSTALLATION

Included mounting block and integral arm facilitate quick and easy installation. Stainless steel bolts fasten the mounting block securely to poles and walls, enabling the D-Series Size 0 to withstand up to a 3.0 G vibration load rating per ANSI C136.31. The D-Series Size 0 utilizes the AERIS™ series pole drilling pattern (template #8). Optional terminal block and NEMA photocontrol receptacle are also available.

LISTINGS

UL Listed for wet locations. Light engines are IP66 rated; luminaire is IP65 rated. Rated for -40°C minimum ambient. U.S. Patent No. D672,492 S. International patent pending.

DesignLights Consortium® (DLC) Premium qualified product and DLC qualified product. Not all versions of this product may be DLC Premium qualified or DLC qualified. Please check the DLC Qualified Products List at www.designlights.org/QPL to confirm which versions are qualified.

International Dark-Sky Association (IDA) Fixture Seal of Approval (FSA) is available for all products on this page utilizing 3000K color temperature only.

WARRANTY

5-year limited warranty. Complete warranty terms located at: www.acuitybrands.com/resources/terms-and-conditions

Note: Actual performance may differ as a result of end-user environment and application.

All values are design or typical values, measured under laboratory conditions at 25 °C.

Specifications subject to change without notice.



COMMERCIAL OUTDOOR

One Lithonia Way • Conyers, Georgia 30012 • Phone: 800.705.7378 • www.lithonia.com
© 2011-2019 Acuity Brands Lighting, Inc. All rights reserved.

DSX0-LED
Rev. 09/12/19
Page 8 of 8