NOT FOR CONSTRUCTION

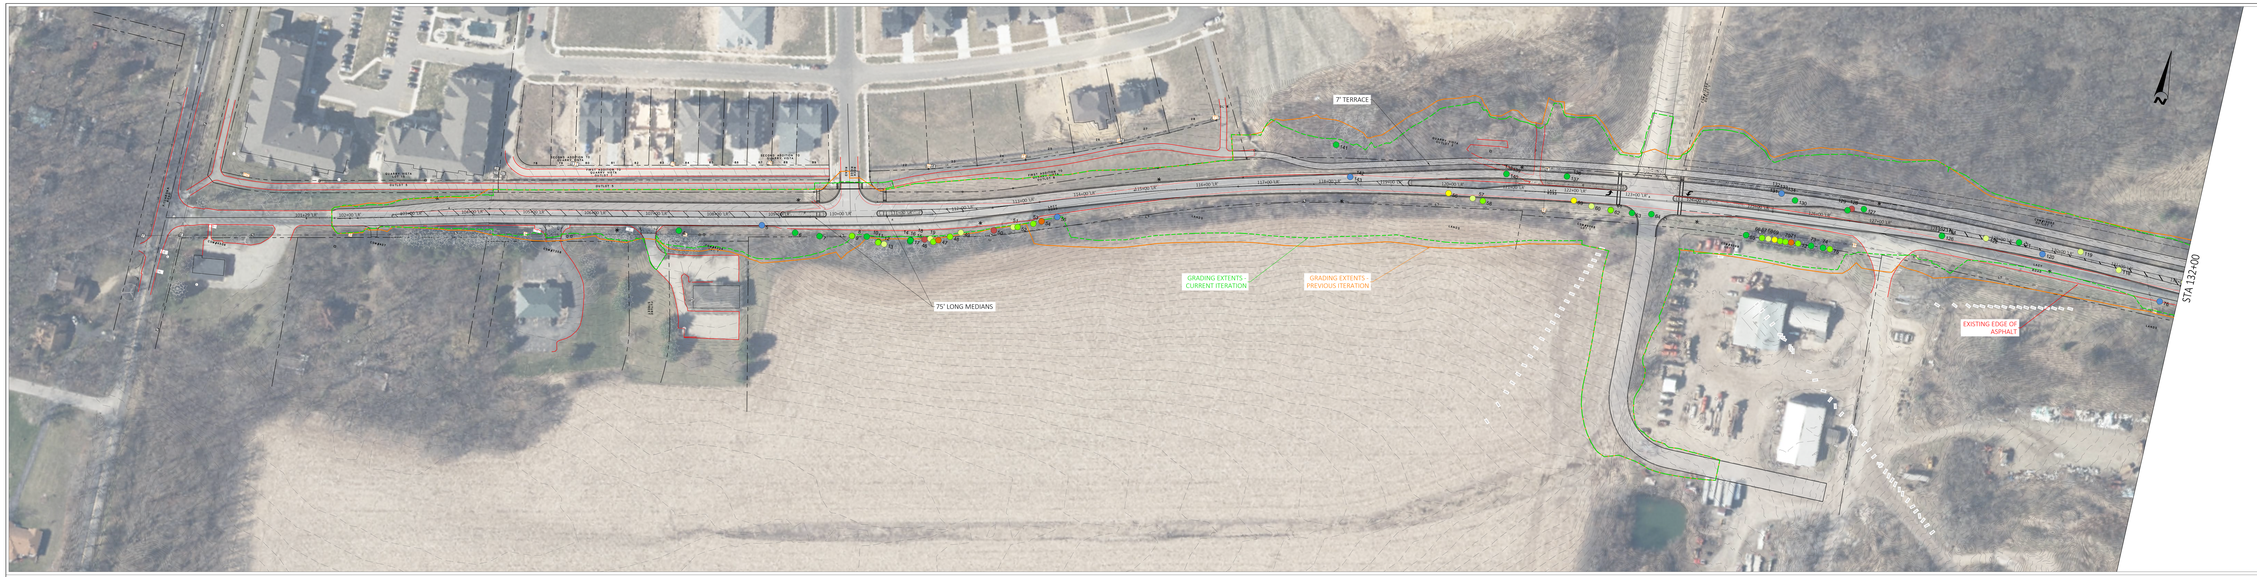

TREE SURVEY
CONDITION
DEAD
POOR
FAIR TO POOR
FAIR
FAIR TO GOOD
GOOD TO FAIR
GOOD
OTHER

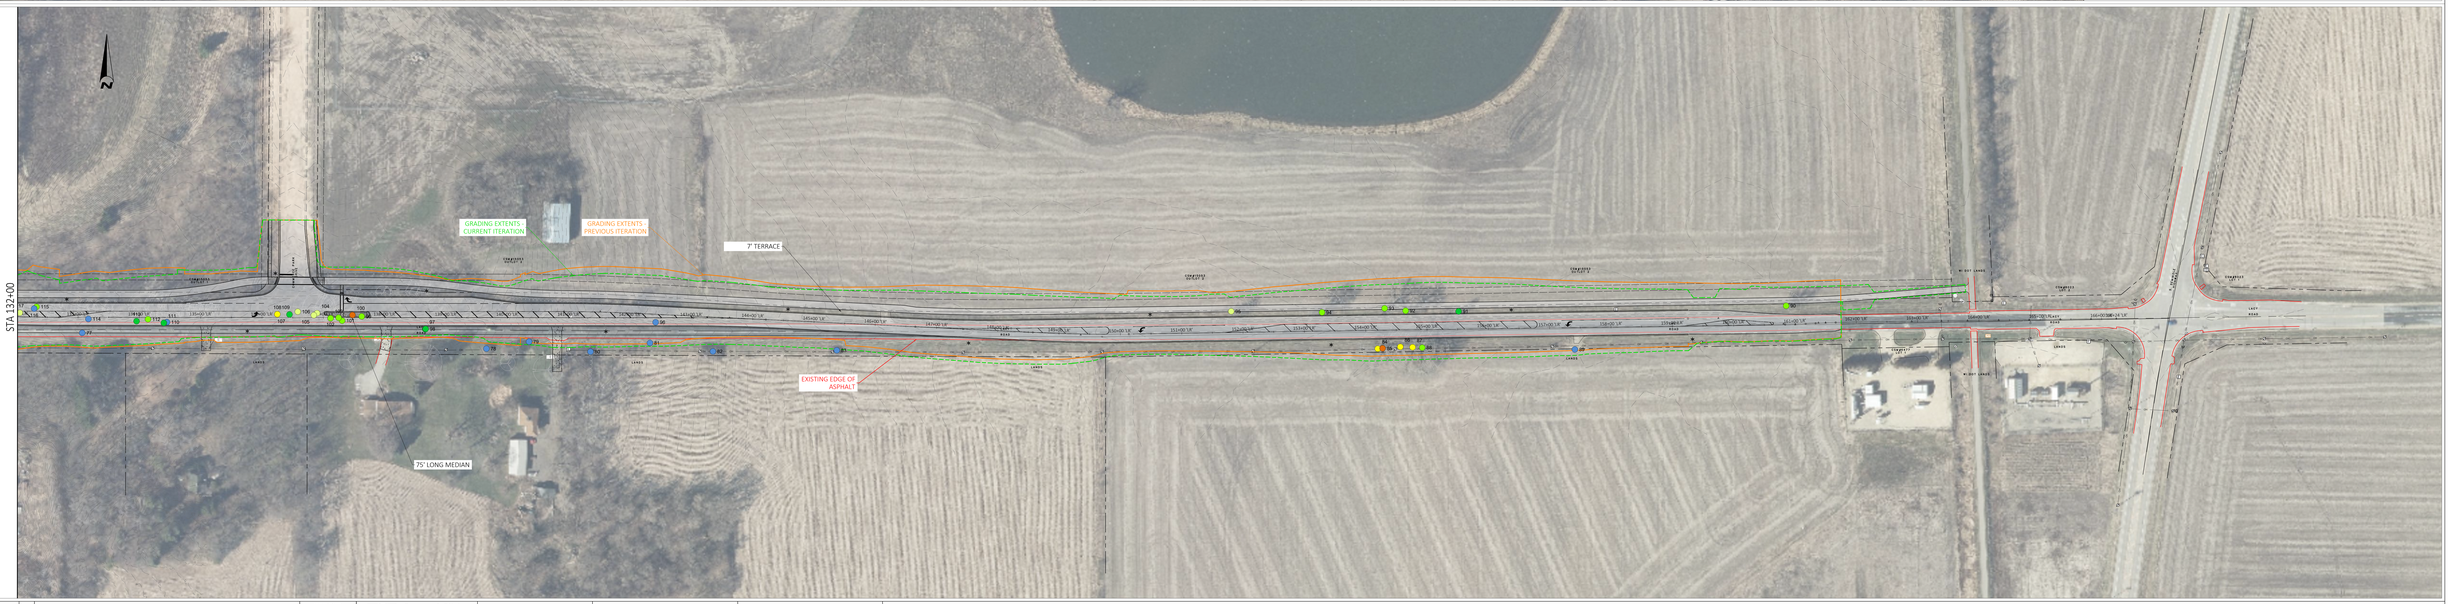

NO	DATE	BY	REVISION
6			
5			
4			
3			
2			
1			

ISSUE DATE: 4/8/2021
DESIGN BY: RJM
DRAWN BY: RJM
EOR PROJECT NO: 1881

Emmons & Olivier Resources, Inc.
119 SOUTH MAIN ST
COTTAGE GROVE, WI 53527
Tele: 608.839.4422
www.eorinc.com

SCALE IN FEET

LACY ROAD WEST RECONSTRUCTION

CITY OF FITCHBURG
DANE CO, WISCONSIN

OVERALL PLAN