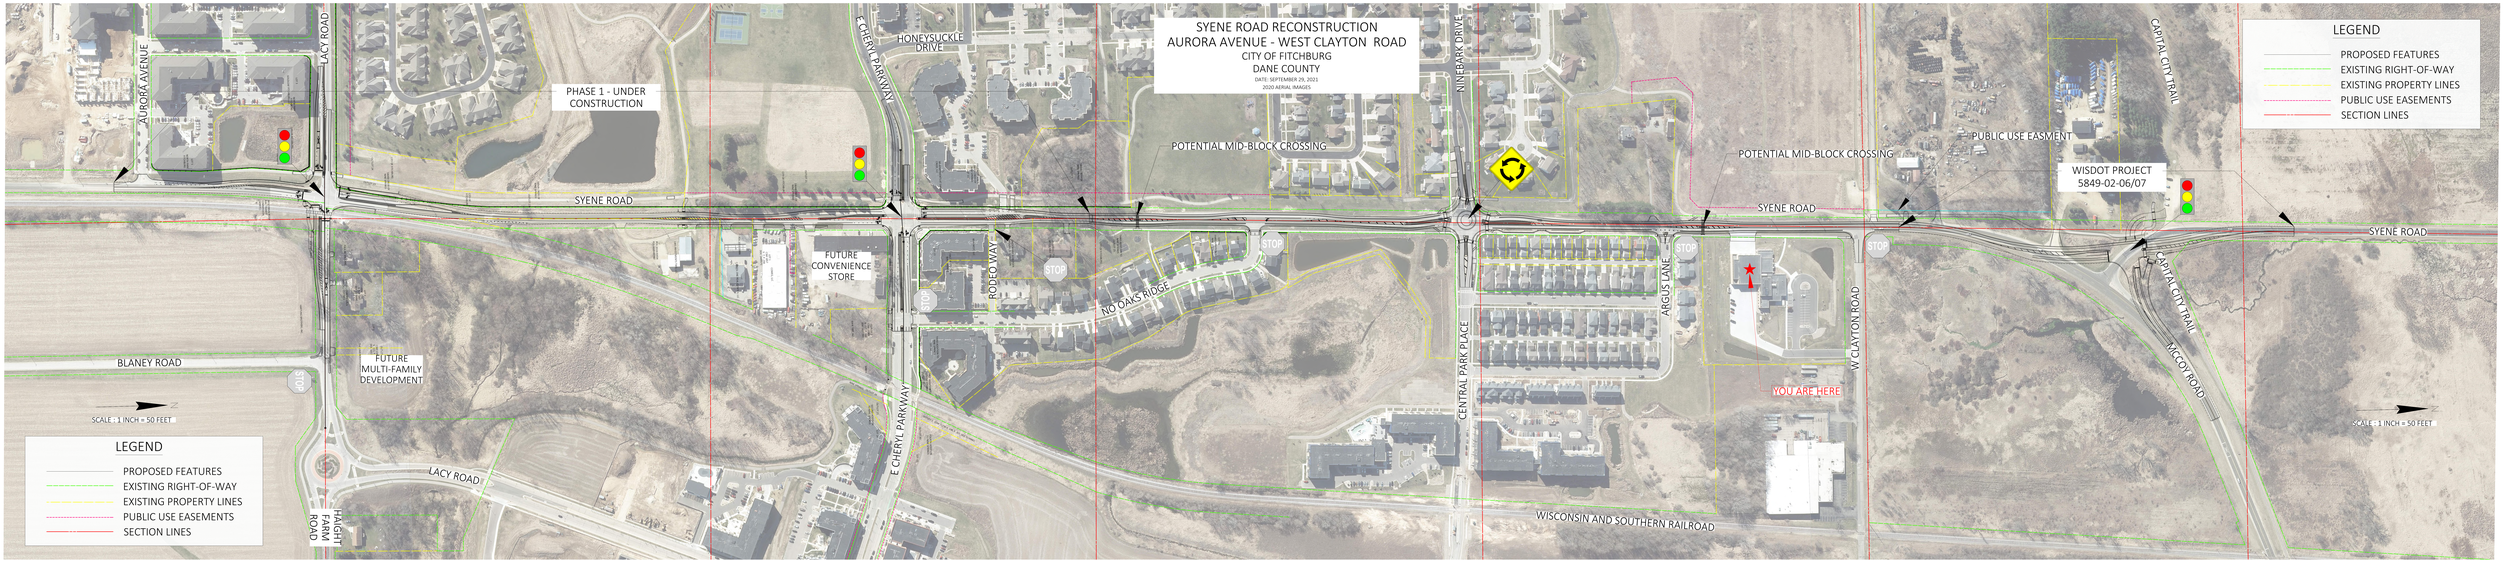
SYENE ROAD RECONSTRUCTION
AURORA AVENUE - WEST CLAYTON ROAD
CITY OF FITCHBURG
DANE COUNTY
DATE: SEPTEMBER 29, 2021
2020 AERIAL IMAGES
AURORA AVENUE
LACY ROAD
PHASE 1 - UNDER CONSTRUCTION
E CHERYL PARKWAY
HONEYSUCKLE DRIVE
POTENTIAL MID-BLOCK CROSSING
NINEPARK DRIVE
POTENTIAL MID-BLOCK CROSSING
PUBLIC USE EASMENT
CAPITAL CITY TRAIL
WISDOT PROJECT
5849-02-06/07
SYENE ROAD
SYENE ROAD
SYENE ROAD
FUTURE CONVENIENCE STORE
RODEO WAY
NO OAKS RIDGE
STOP
STOP
STOP
STOP
STOP
ARGUS LANE
W CLAYTON ROAD
CENTRAL PARK PLACE
CAPITAL CITY TRAIL
TACCOY ROAD
BLANEY ROAD
FUTURE MULTI-FAMILY DEVELOPMENT
YOU ARE HERE
SCALE - 1 INCH = 50 FEET
SCALE - 1 INCH = 50 FEET
LACY ROAD
HAYGHT FARM ROAD
E CHERYL PARKWAY
WISCONSIN AND SOUTHERN RAILROAD
LEGEND
PROPOSED FEATURES
EXISTING RIGHT-OF-WAY
EXISTING PROPERTY LINES
PUBLIC USE EASEMENTS
SECTION LINES
LEGEND
PROPOSED FEATURES
EXISTING RIGHT-OF-WAY
EXISTING PROPERTY LINES
PUBLIC USE EASEMENTS
SECTION LINES