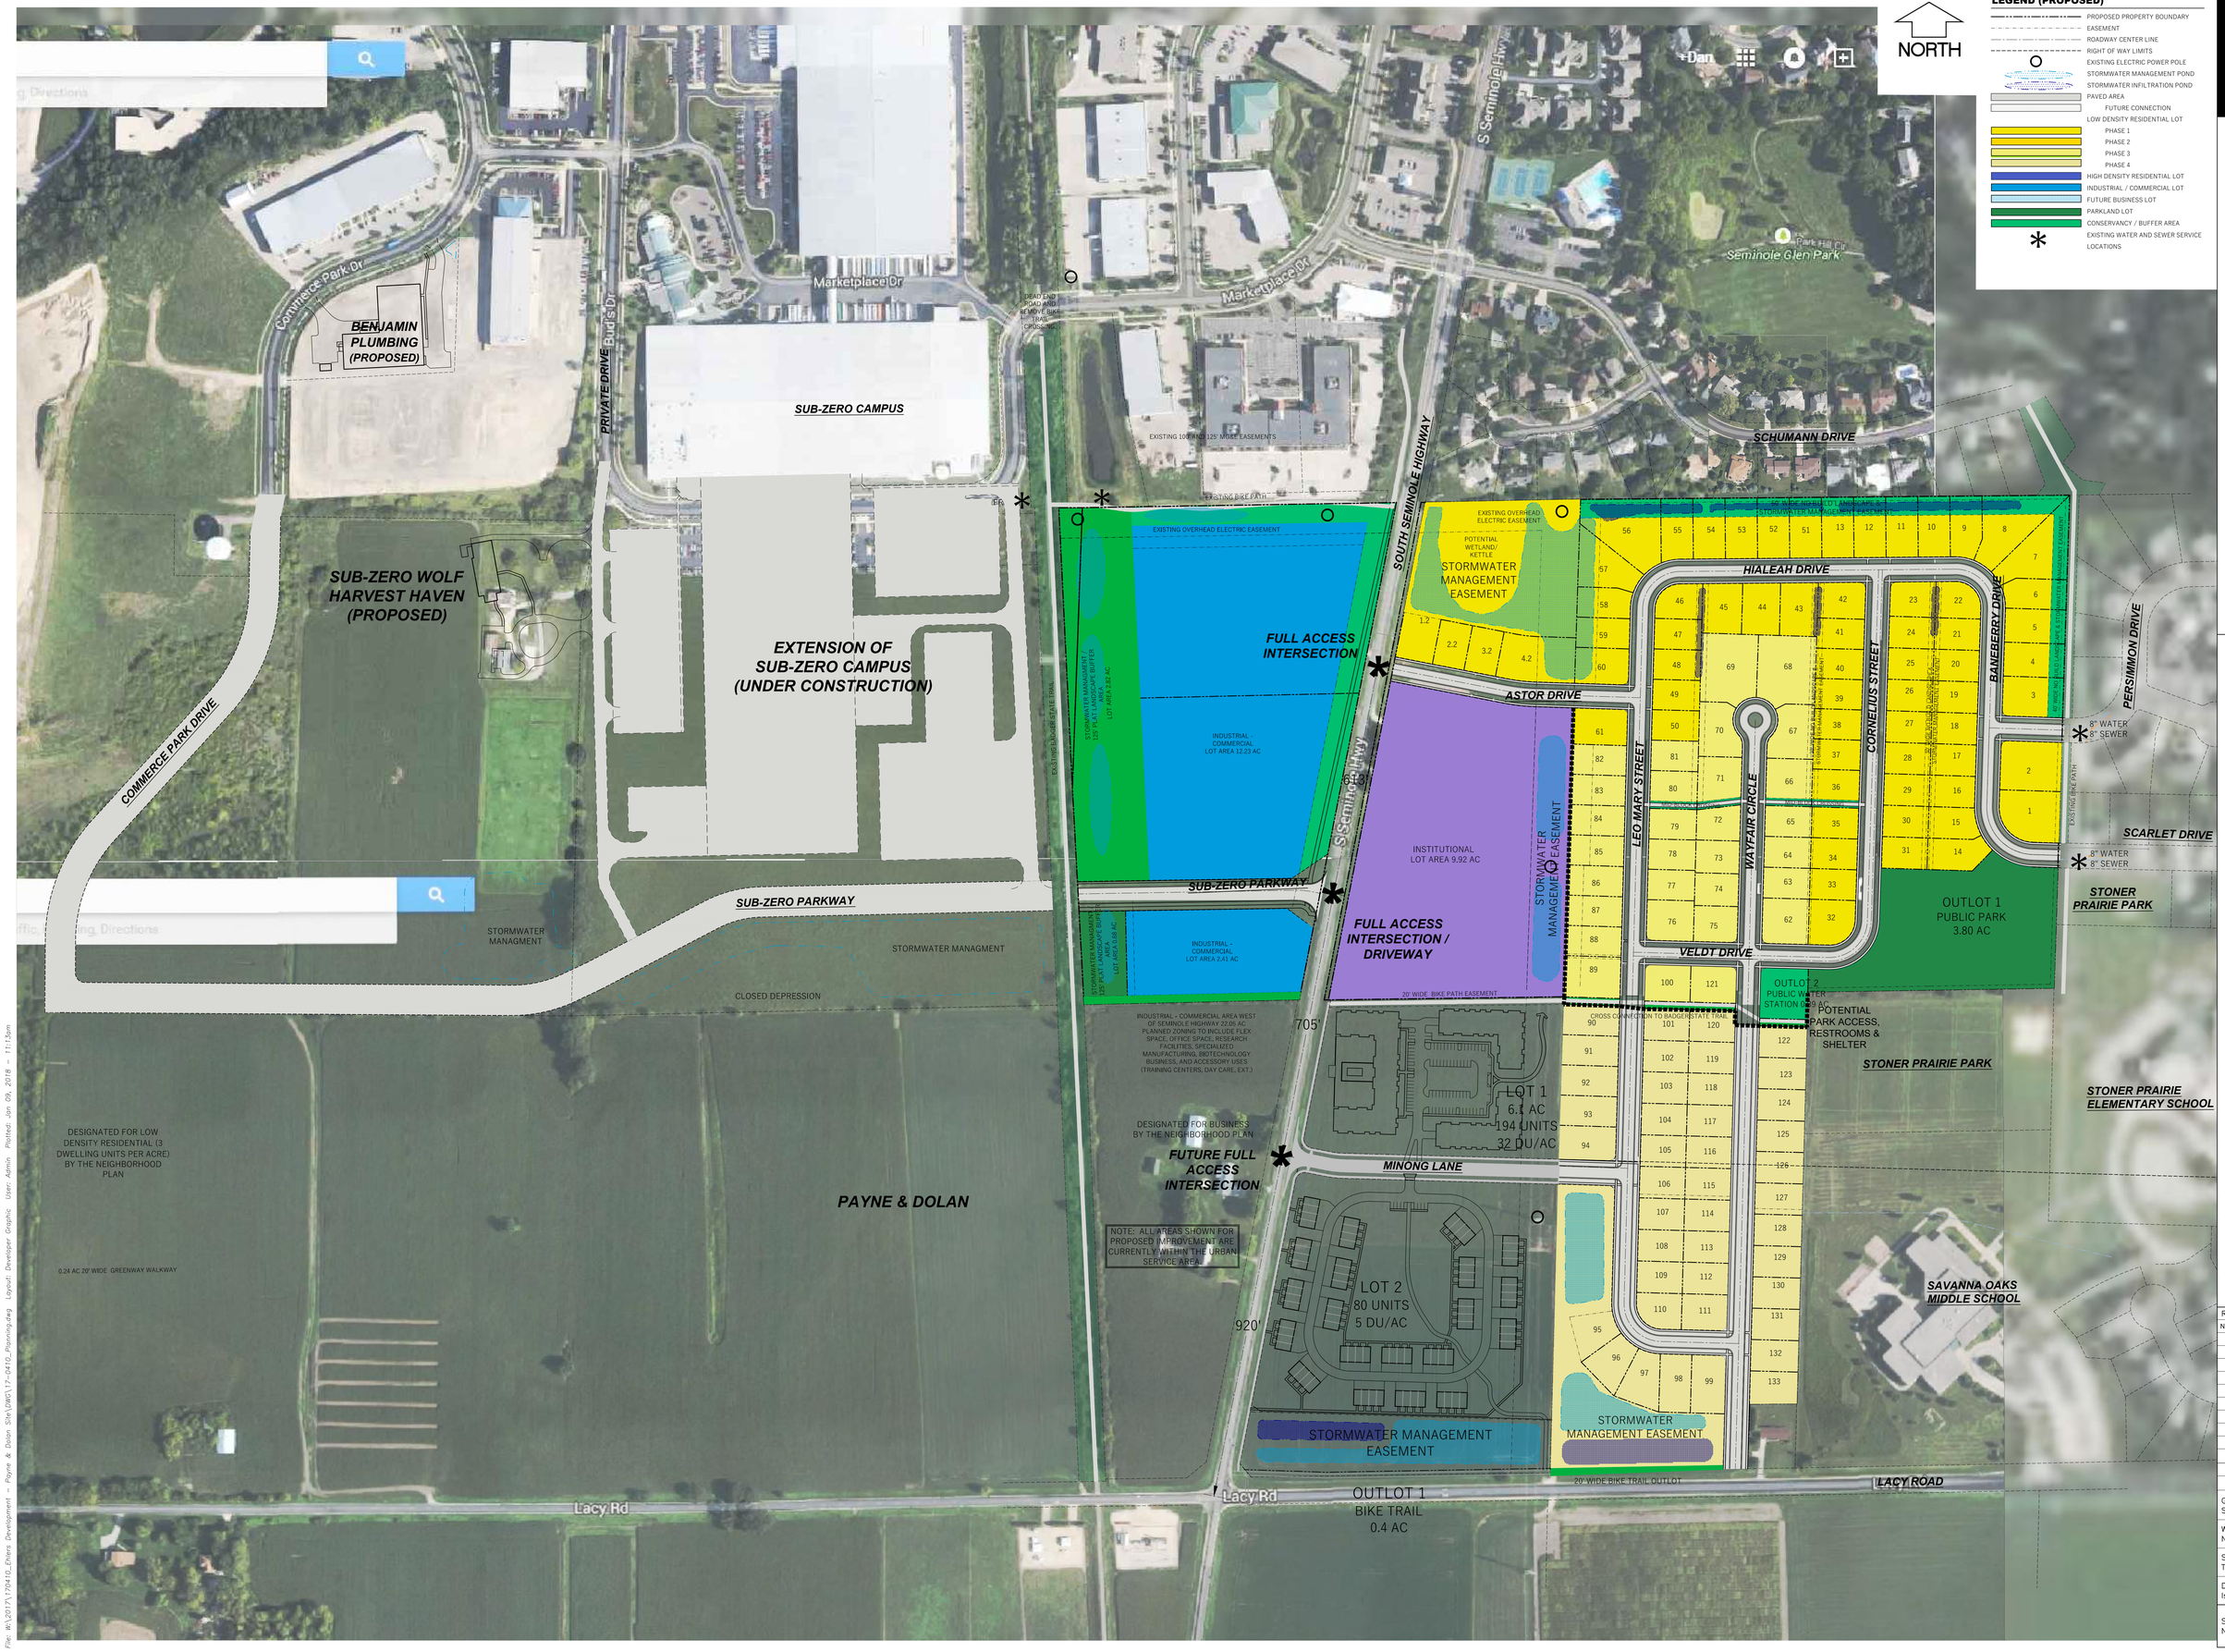


WYSER ENGINEERING

NORTH STONER PRAIRIE

CITY OF FITCHBURG, DANE COUNTY, WI

Sheet Title: PLANNING – OVERALL DEVELOPMENT

Revisions:

| No. | Date: | Description: |
|---|---|---|
| | | |

| | |
|---|---|
| Graphic Scale | 0' 75' 150' 225' |
| Wyser Number | 17–0410 |
| Set Type | PLANNING |
| Date Issued | 01/09/2018 |
| Sheet Number | EXHIBIT |

File: W:\2017\170410_Ehlers Development – Payne & Dolan Site\DWG\17-0410_Planning.dwg Layout: Developer Graphic User: Admin Plotted: Jan 09, 2018 – 11:13am